FORM No. I.

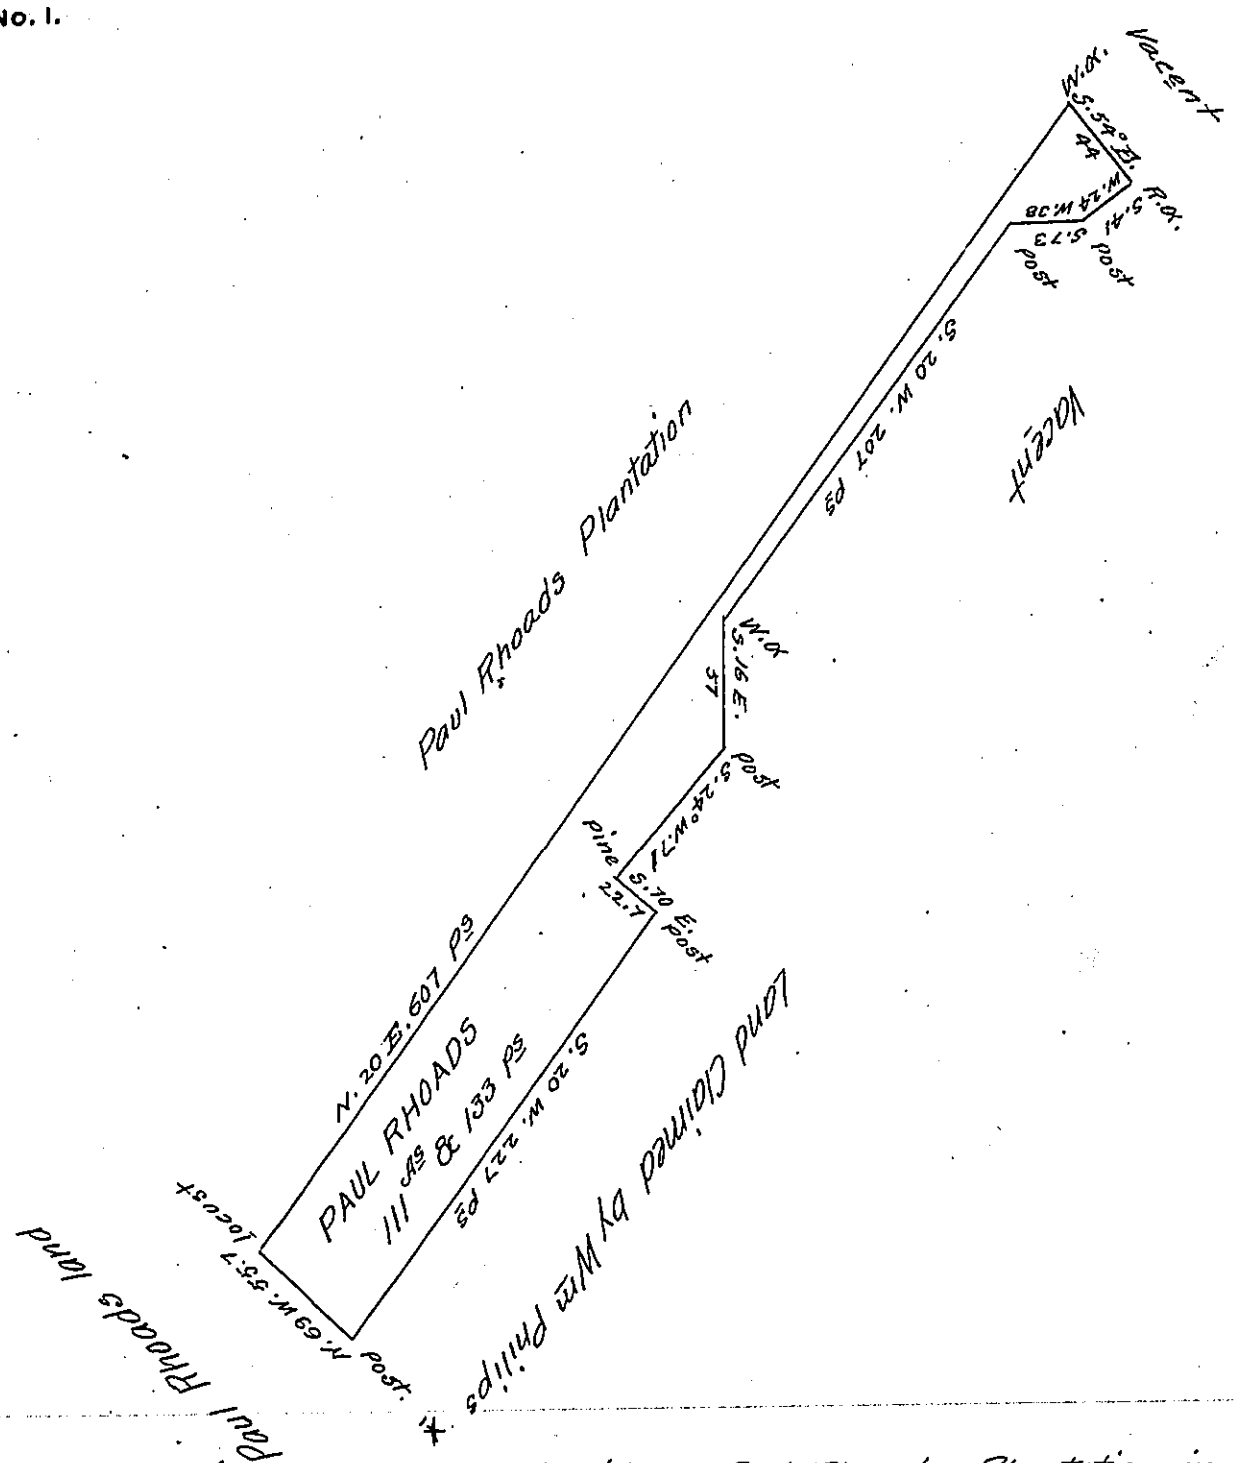

Situate on the East side of Paul Rhoads Plantation in Morrisons cove Woodberry Township Huntingdon County Containing 111 ^{As} & 133 ^{Ps} & the usual allowe of Six per Cent for Roads Highways &c. Surveyed the 9th Day of Nov^{r} 1790 in persuance of a Warrant Dated the 28th November 1776

John Canan D.S.

Daniel Brodhead Esquire S.G.

IN TESTIMONY that the above is a copy of the original remaining on file in the Department of Internal Affairs of Pennsylvania, made conformably to an Act of Assembly approved the 16th day of February, 1833, I have hereunto set my Hand and caused the Seal of said Department to be affixed at Harrisburg, this twenty ninth day of June 1906

Secretary of Internal Affairs.