FORM No. I.

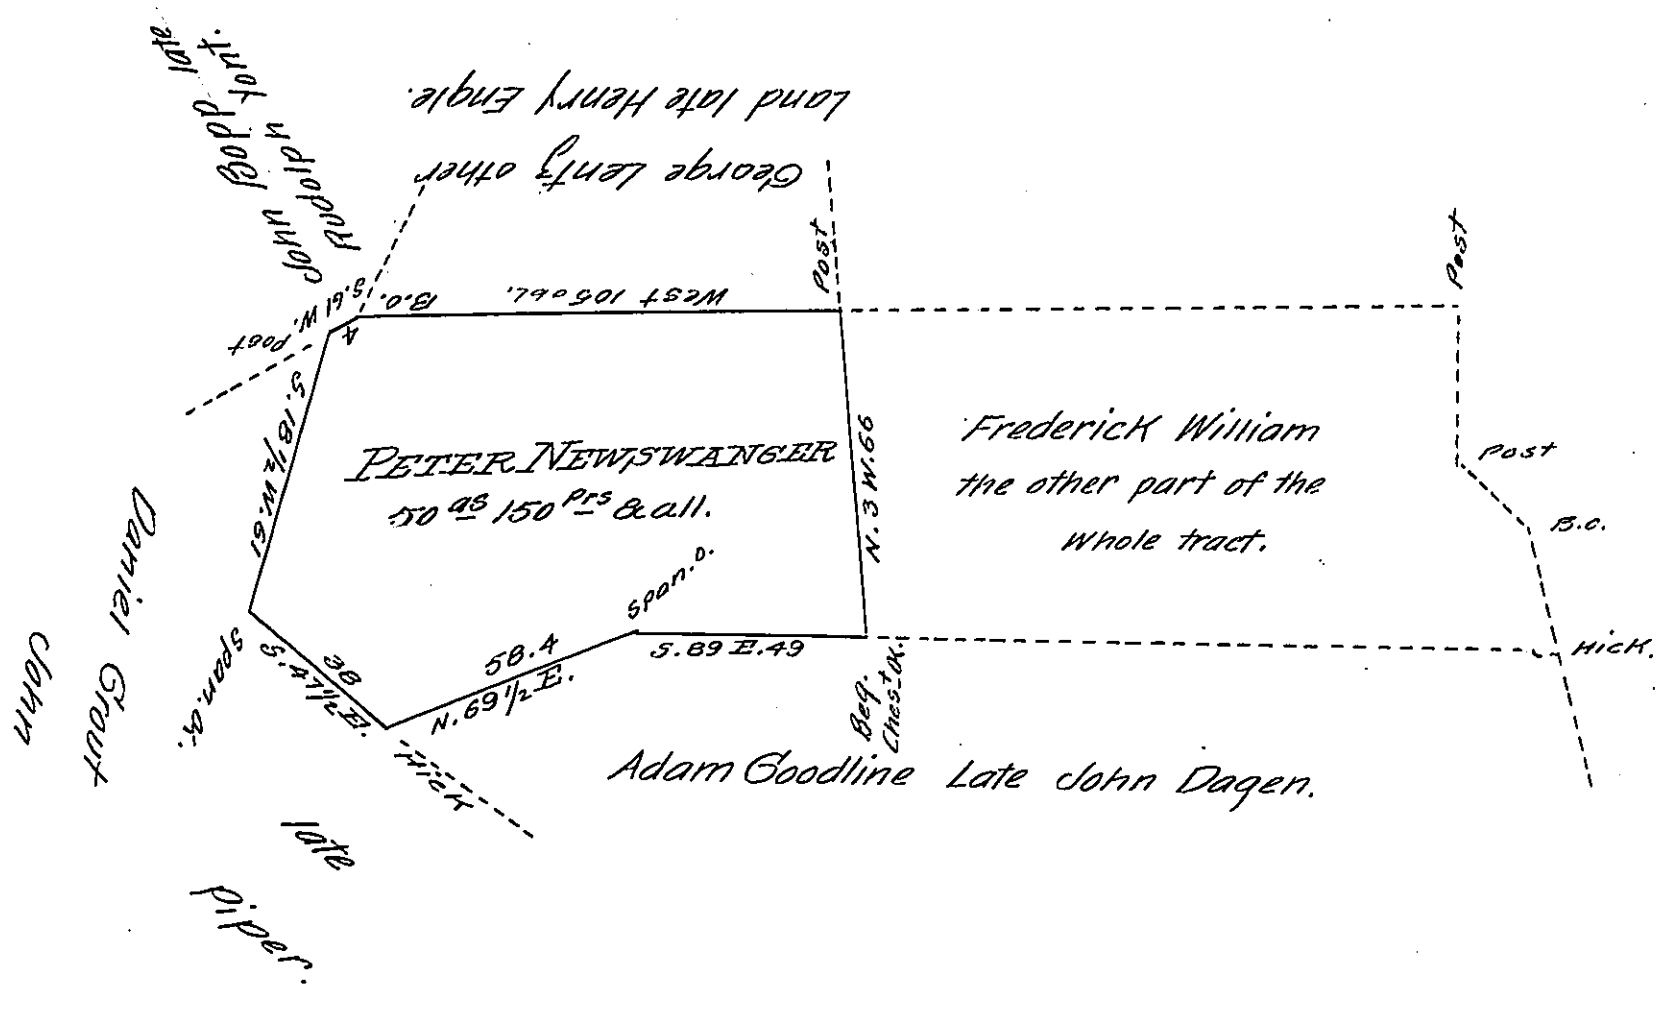

Situate in Shrewsbury Township York County containing as above set forth fifty acres one hundred and fifty perches and allowance of six per cent for roads &ca Being part of a larger tract of 118 as 37 Prs & allowance Originally surveyed on the 12th day of the 11th mon-th A.D. 1772 in pursuance of a Warrant for 100 as granted to Peter-Newswanger dated the 14th day of April A.D. 1772 The above part resurveyed and divided off the said larger tract by William-Hersey late D.S. on the 28th day of the 4th month 1790, and now at the request of George Lentz the present owner of said part, the same is examined corrected, and returned for confirmation.

November 20th 1821 Jacob Hirk Jr. D.S.

Samuel Cochran Esq. S.G.

IN TESTIMONY that the above is a copy of the original remaining on file in the Department of Internal Affairs of Pennsylvania, made conformably to an Act of Assembly approved the 16th day of February, 1833, I have hereunto set my Hand and caused the Seal of said Department to be affixed at Harrisburg, this fifth day of May 1906.

Isaac B. Brown

Secretary of Internal Affairs.