FORM No. 1.

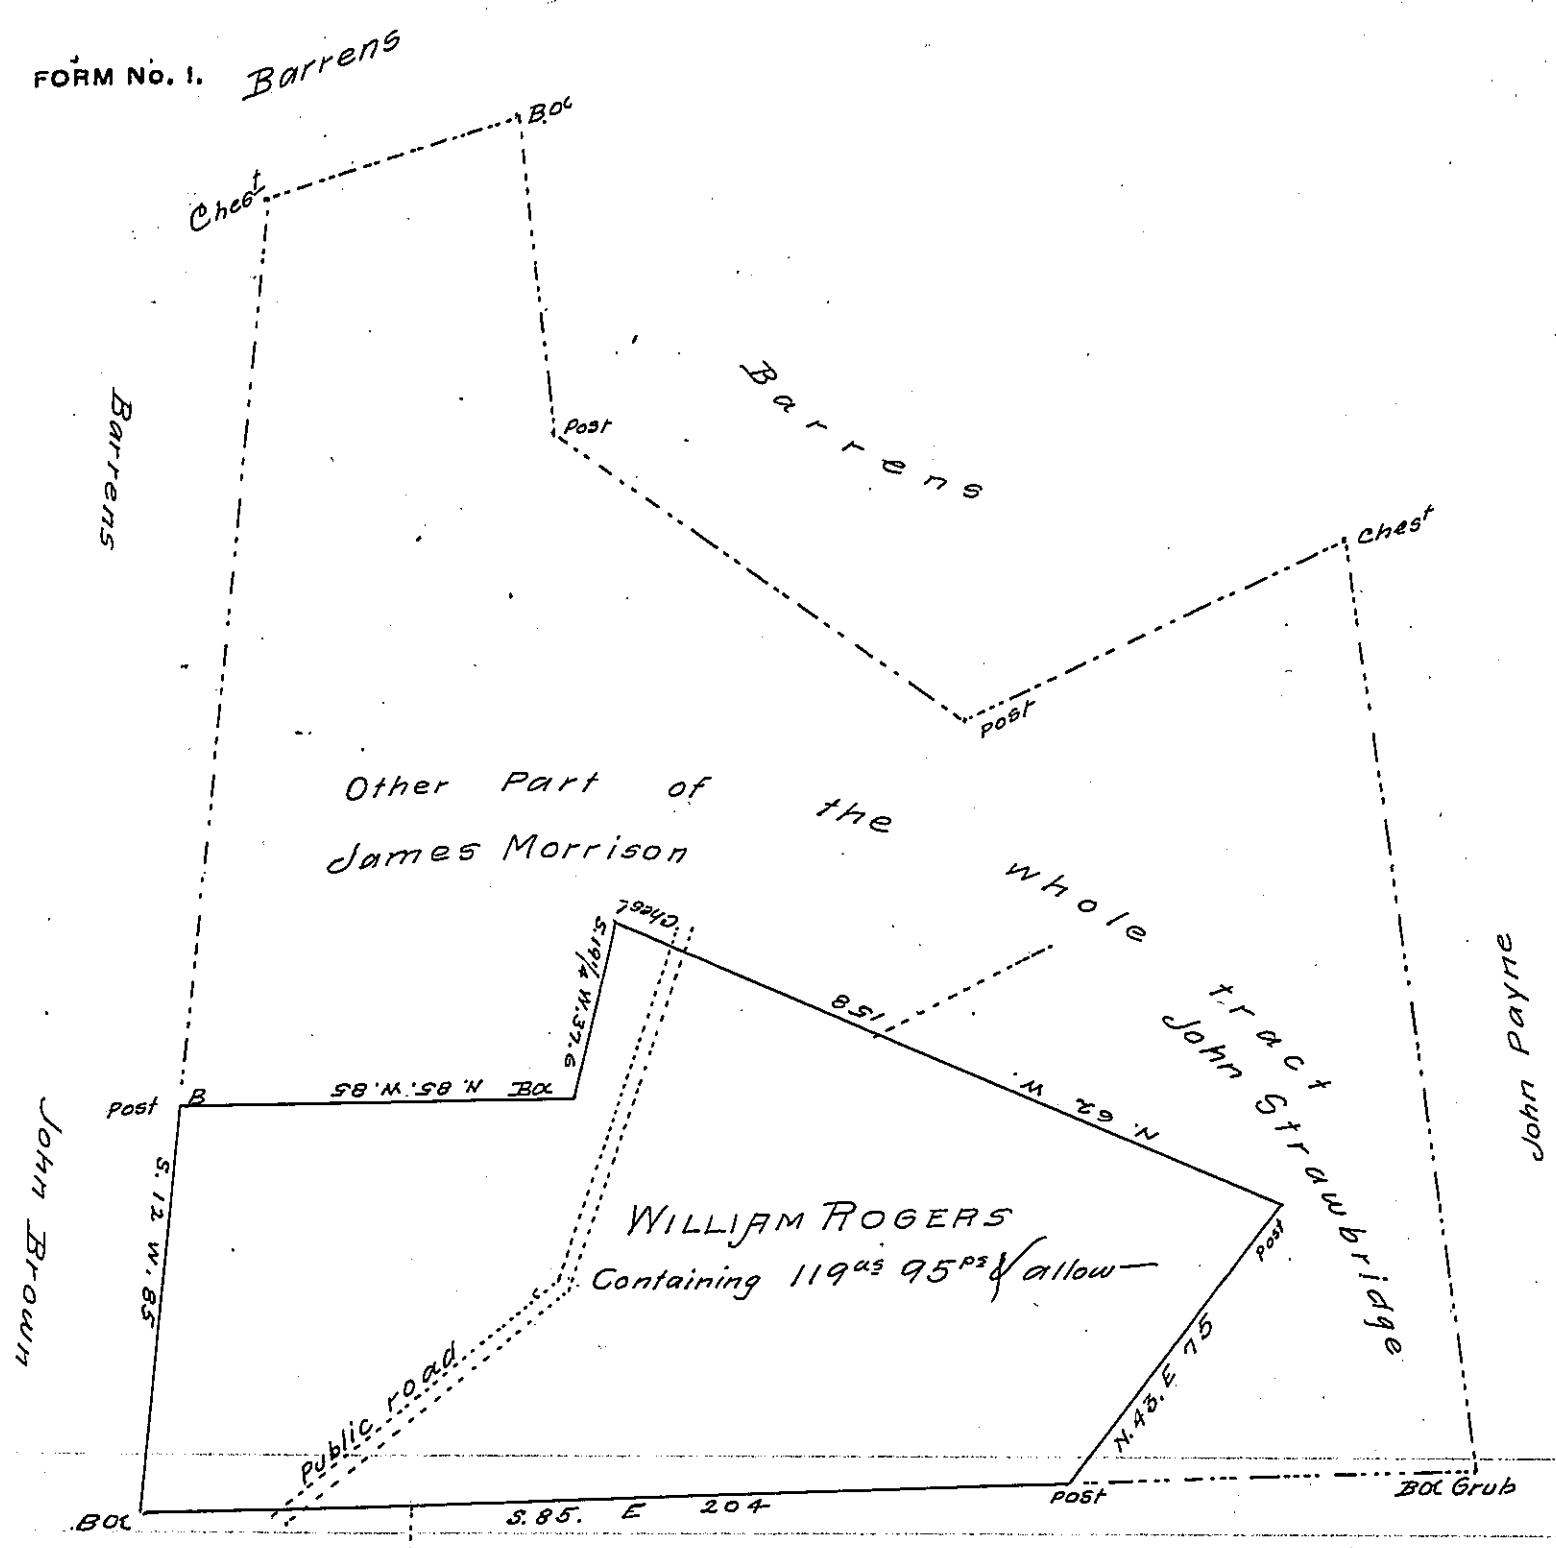

Situate in Fawn township in the County of York Containing as above set forth 119as 95 perches and allowance &c. Being part of a larger tract of Land Originally surveyed in pursuance of a Warrant granted to William Rogers bearing date the 1st day of April 1751. Resurveyed and Divided off from said larger tract of land the 14th day of March 1827 at the request of Joseph Scott the present owner of said part who desired the same to be returned for Confirmation

Danl Small D.S.

To Gabriel Hiester Esqr
Surveyor General

IN TESTIMONY that the above is a copy of the original remaining on file in the Department of Internal Affairs of Pennsylvania, made conformably to an Act of Assembly approved the 16th day of February, 1833, I have hereunto set my Hand and caused the Seal of said Department to be affixed at Harrisburg, this tenth *day of* August *1906*

Isaac B. Brown
Secretary of Internal Affairs.