See B-17-199

FORM No. 1.

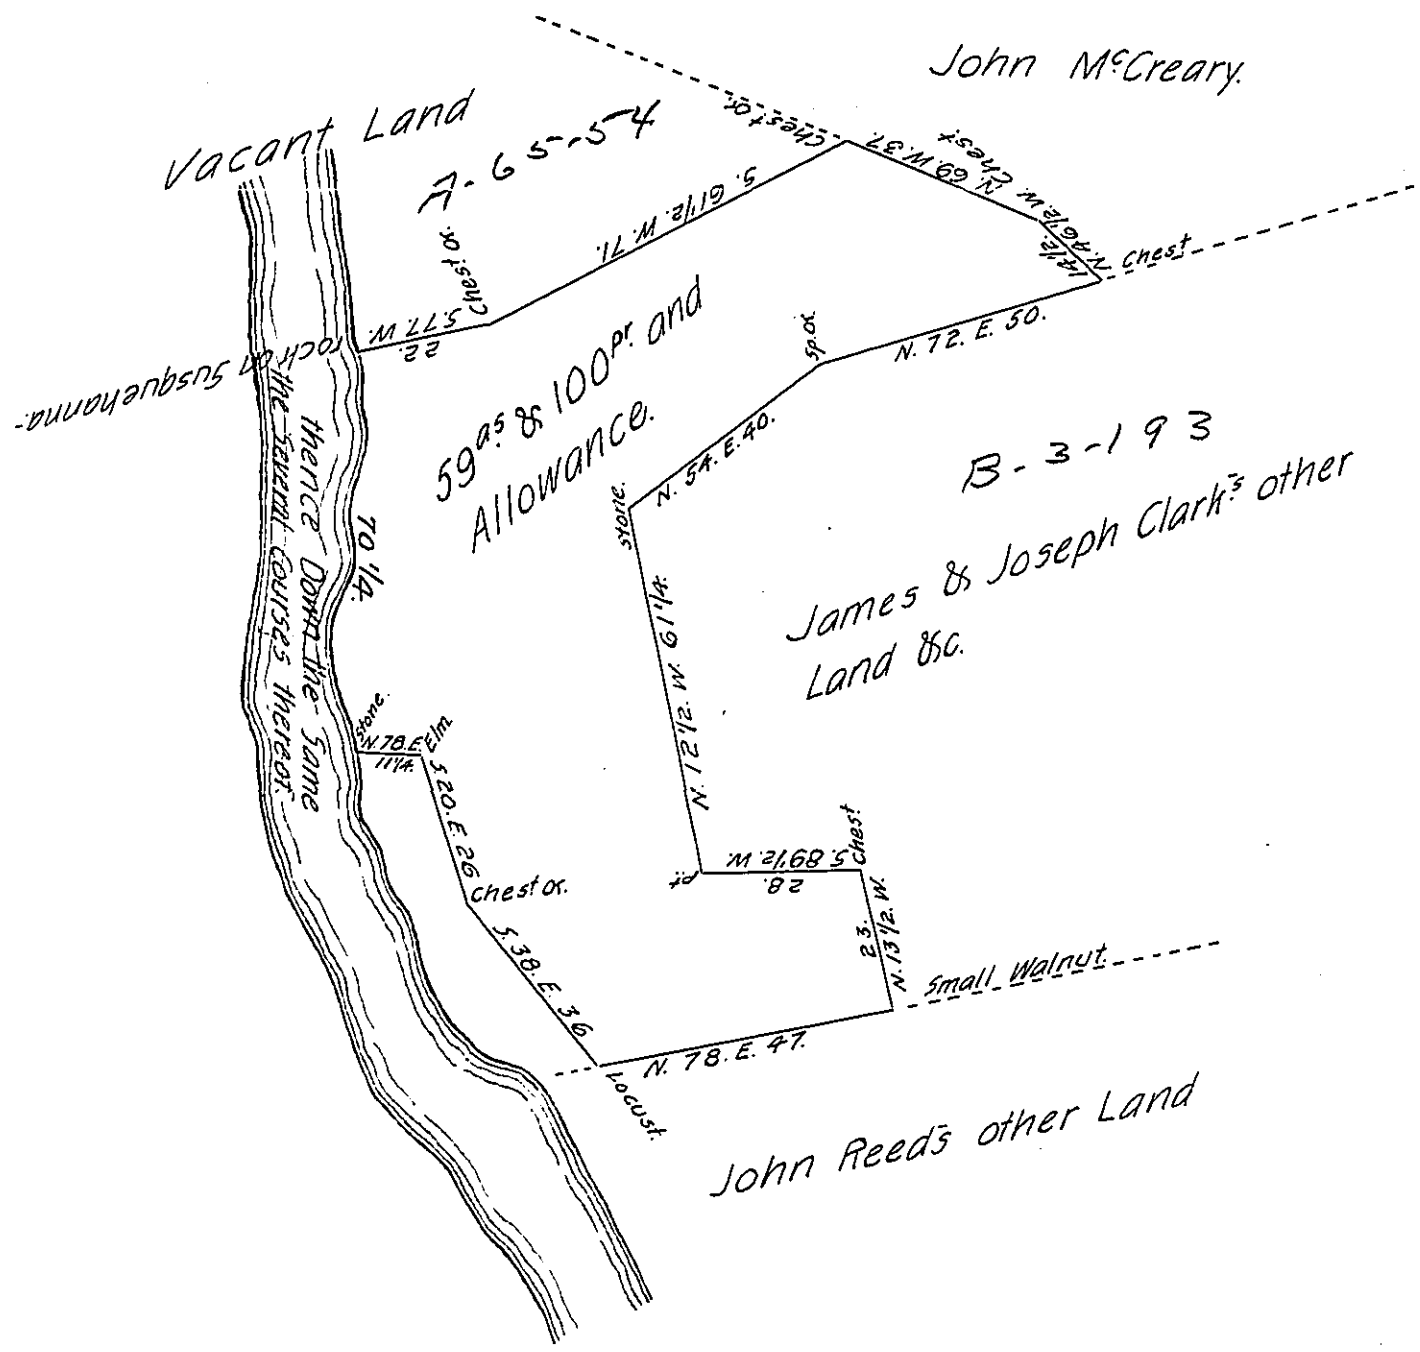

A Draught of a piece or Tract of Land Situate Lying and being in Martick Township, Lancaster County. Containing 59as & 100ps and the Usual Allowance of six pr. Cent for Roads &ca. Surveyed the 25th day of October A. D. 1808, for Michael Greider and John Bossler in right of John Reed. (It being Part of a larger Tract Surveyed unto the said John Reed. By Virtue of a Warrant Dated the 26th Day of February A. D. 1787.-

pr. H. Ream, D. S.

Samuel Cochran, Esqr. and S. Ensminger, D. Sr.

Surveyor General.

IN TESTIMONY that the above is a copy of the original remaining on file in the Department of Internal Affairs of Pennsylvania, made conformably to an Act of Assembly approved the 16th day of February, 1833, I have hereunto set my Hand and caused the Seal of said Department to be affixed at Harrisburg, this fourteenth *day of* July *1906.*

Isaac B. Brown

Secretary of Internal Affairs.