FORM No. 1. C. 172. 23

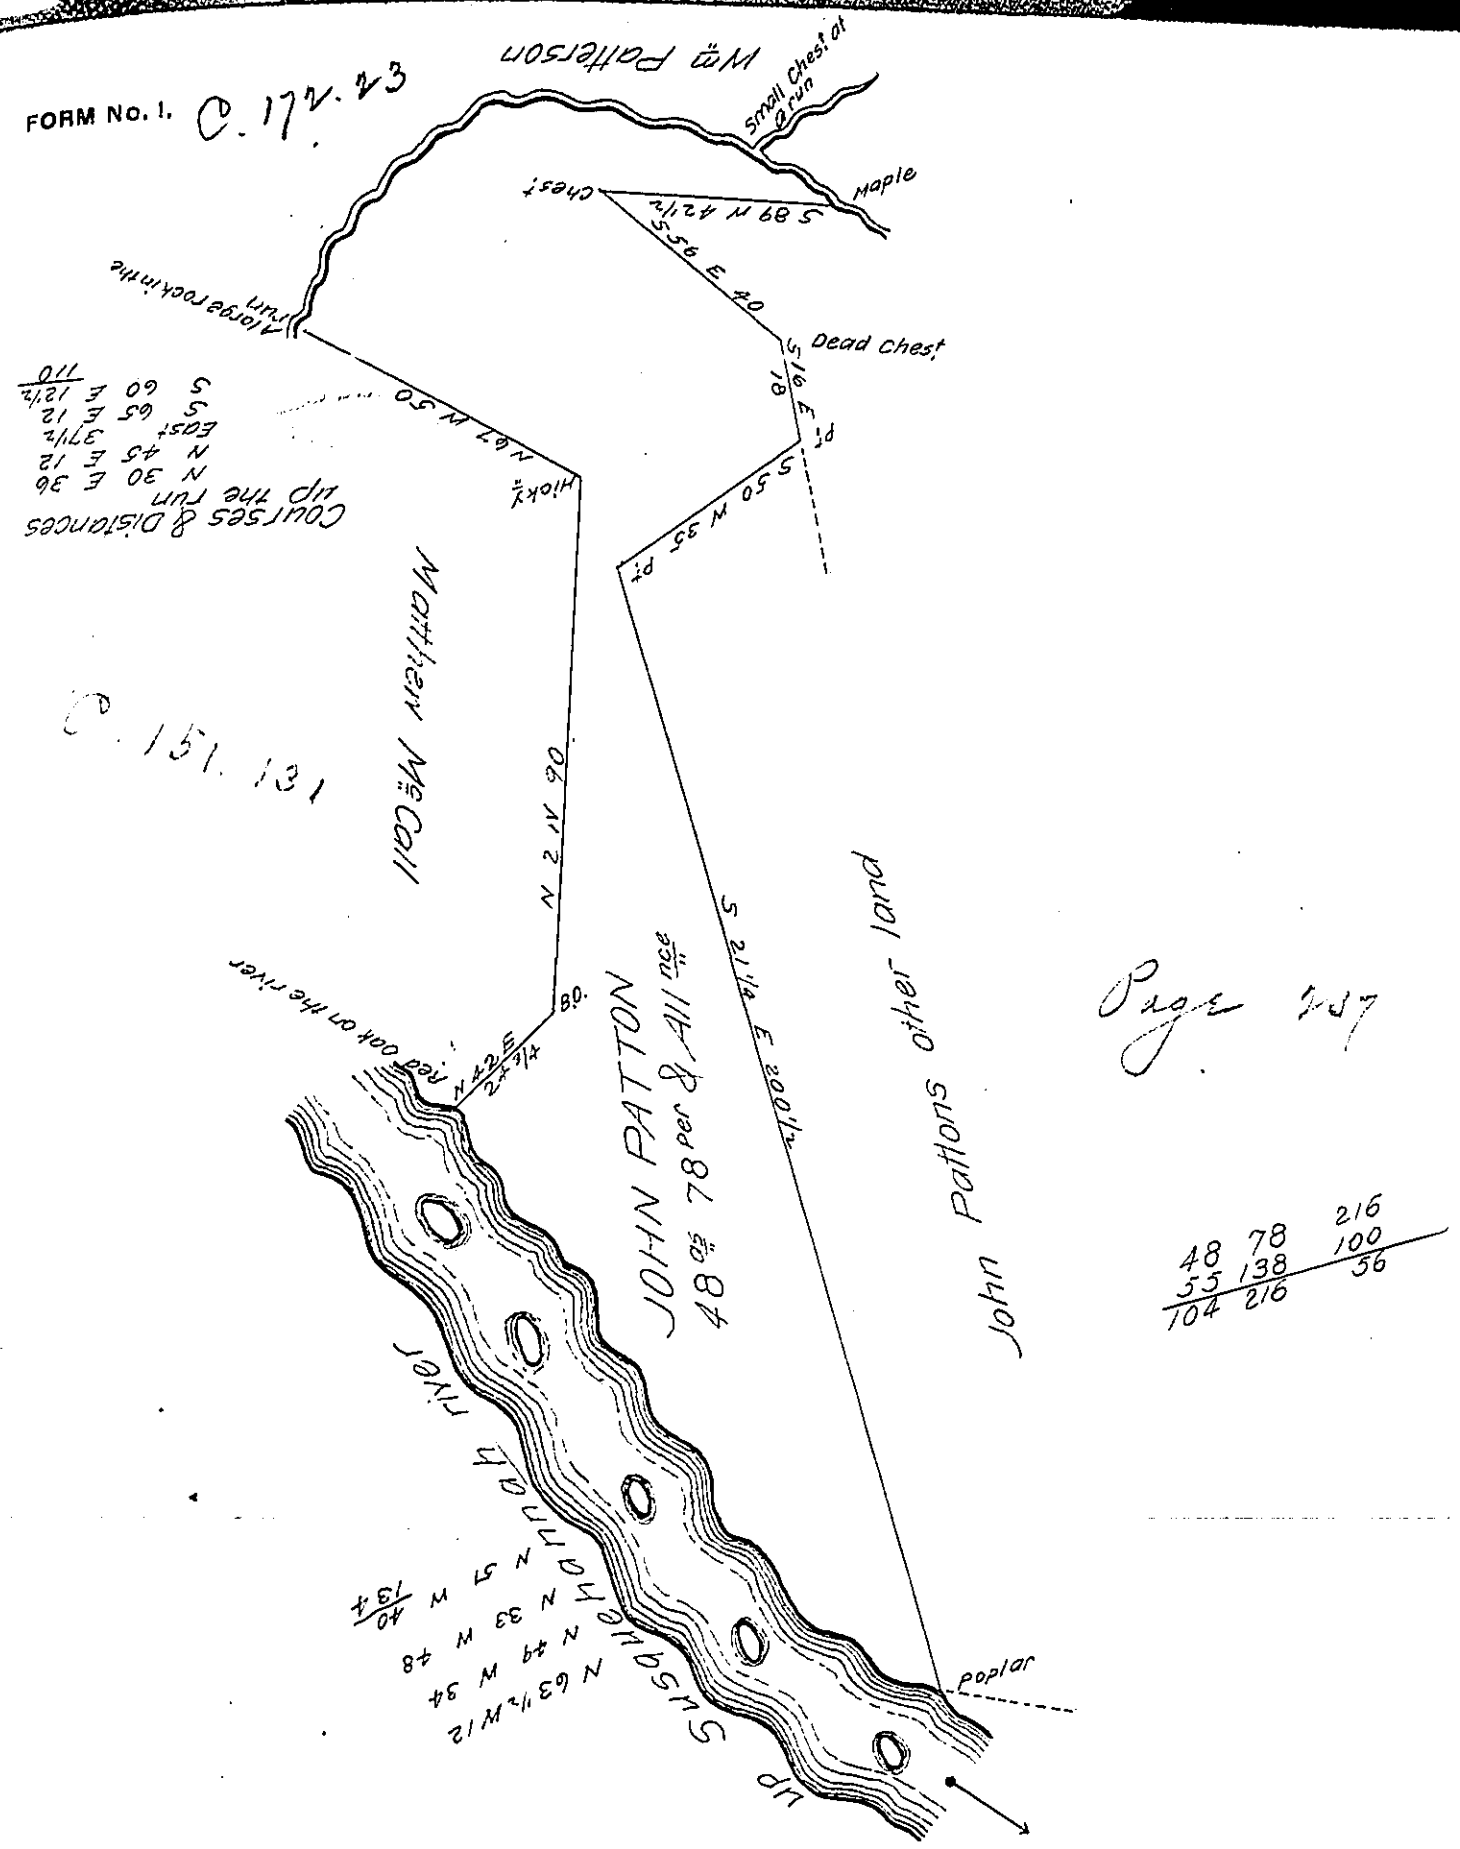

A Draught of a tract of Land situate in Mario Township in the County of Lancaster Containing forty eight Acres and seventy eight perches and the Allowance of six P.Ct. for roads &c surveyed the 18th day of June AD 1814 in Pursuance of a Warrant dated the 9th day of June 1814 Granted to John Patton

Pr. Jacob Hibshman D.S.

To Jacob Spangler Esq
Surveyor General

IN TESTIMONY that the above is a copy of the original remaining on file in the Department of Internal Affairs of Pennsylvania, made conformably to an Act of Assembly approved the 16th day of February, 1833, I have hereunto set my Hand and caused the Seal of said Department to be affixed at Harrisburg, this seventh *day of* July *1906*

Isaac B. Brooks
Secretary of Internal Affairs.