FORM No. I.

H66-102

132

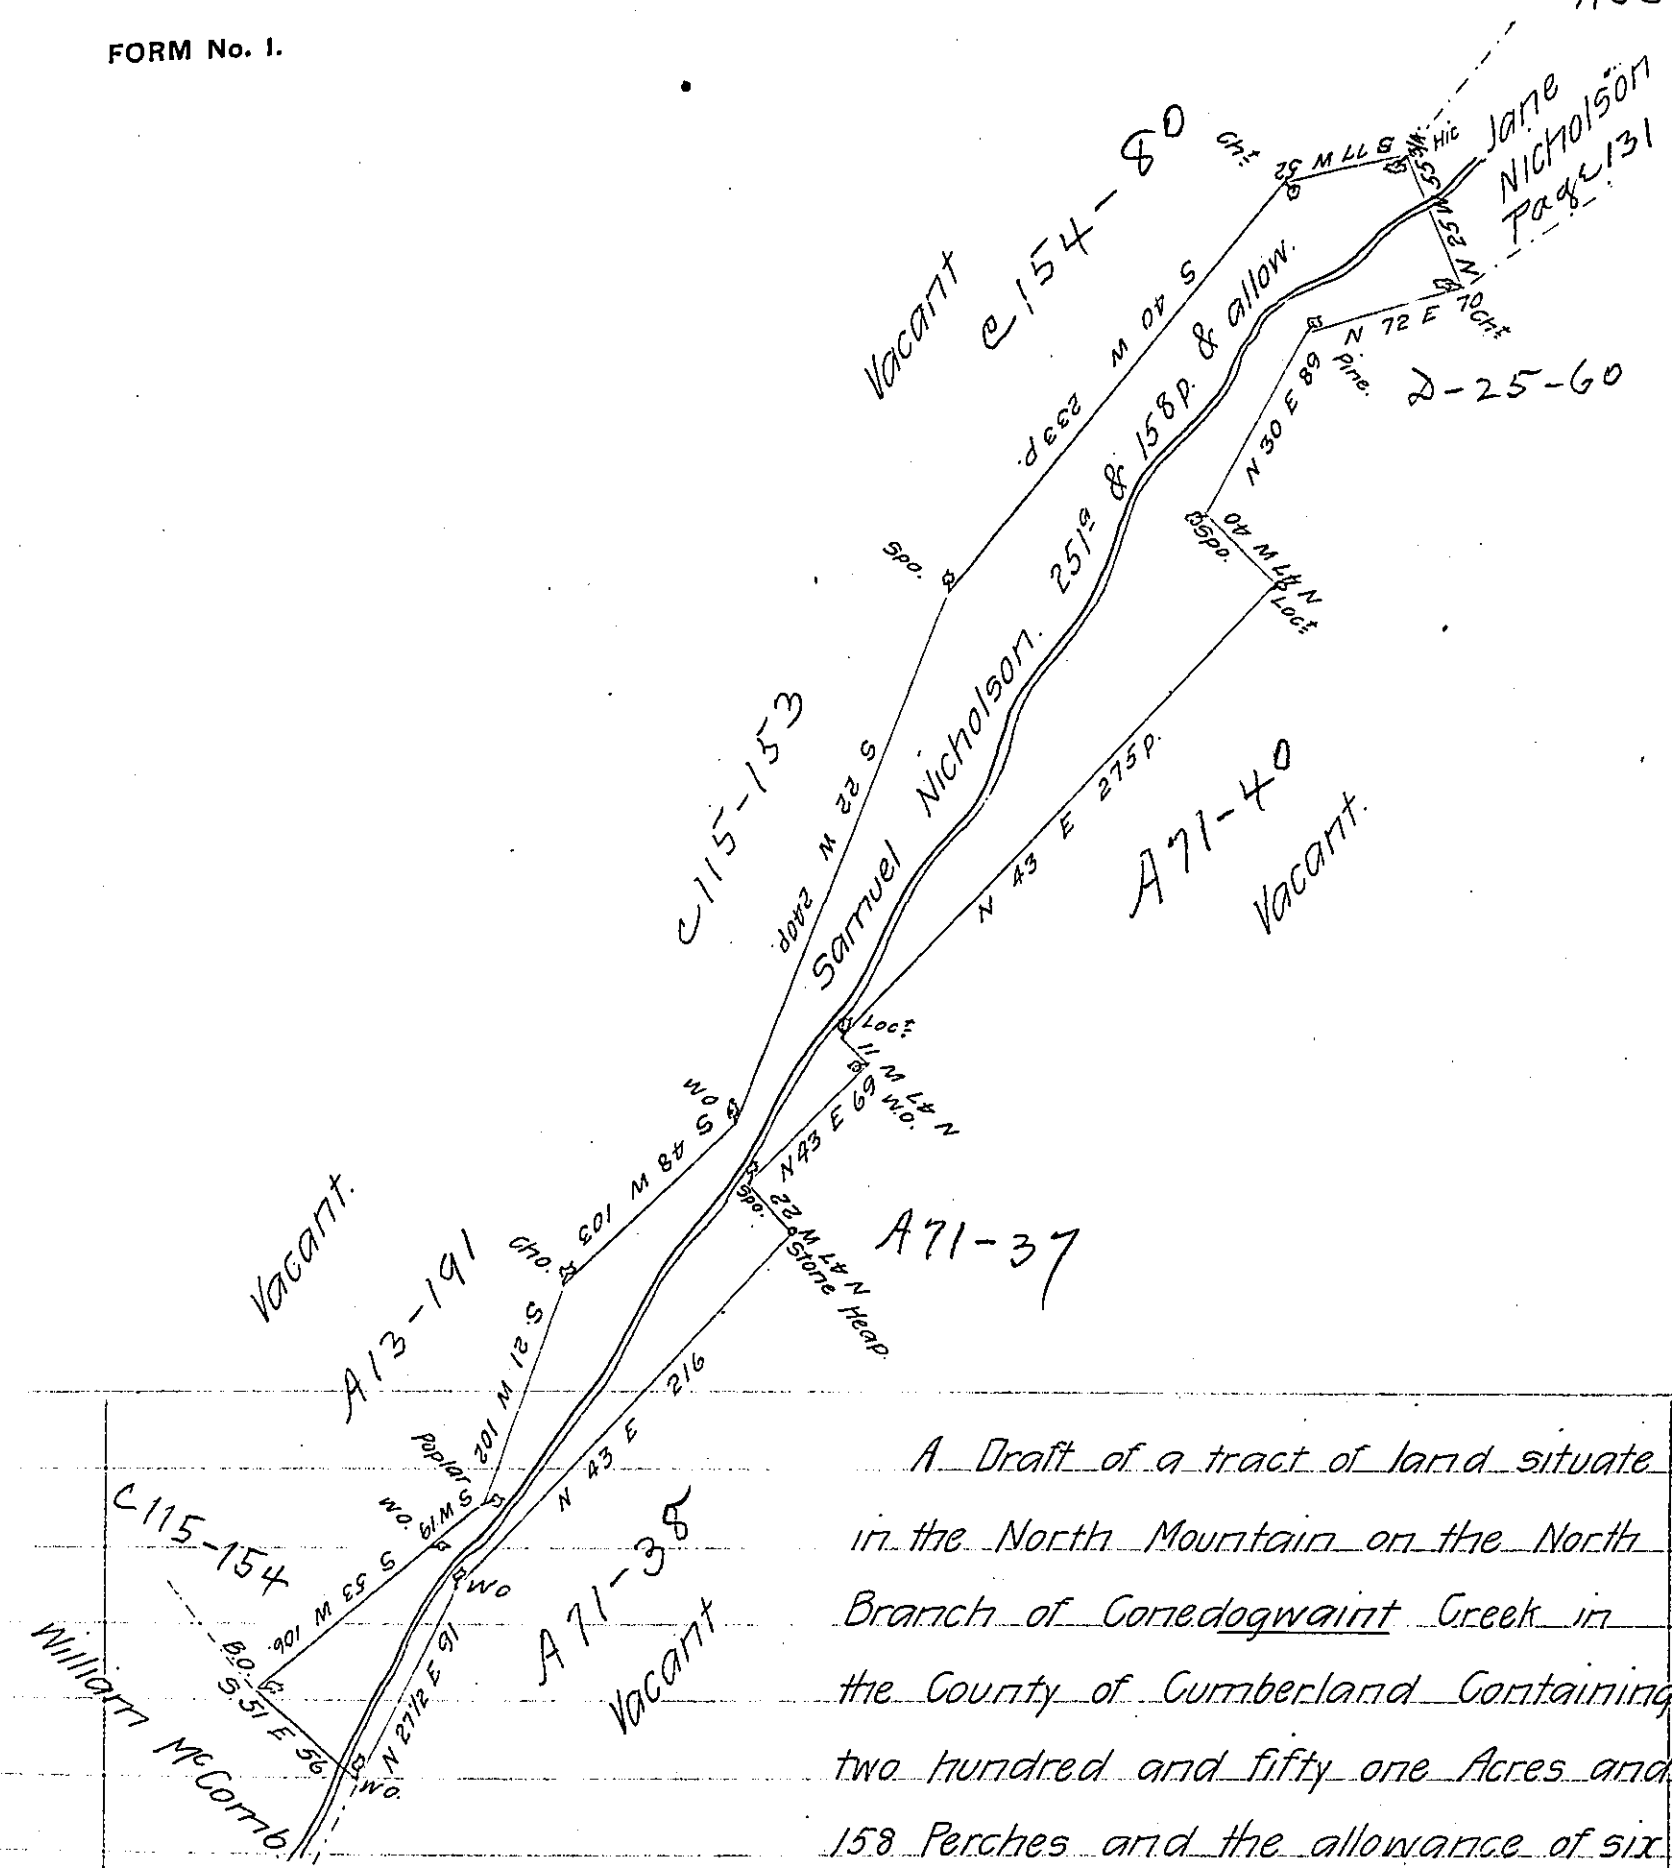

A Draft of a tract of land situate in the North Mountain on the North Branch of Conedogwaint Creek in the County of Cumberland Containing two hundred and fifty one Acres and 158 Perches and the allowance of six p Cent for Roads &c.a Surveyed August 19th 1793 in pursuance of a Warrant granted to Samuel Nicholson bearing date the fifth day of August 1793.

Matthw Henderson D.S.

To Daniel Brodhead Esquire
Surveyor General of Pennsylvania

IN TESTIMONY that the above is a copy of the original remaining on file in the Department of Internal Affairs of Pennsylvania, made conformably to an Act of Assembly approved the 16th day of February, 1833, I have hereunto set my Hand and caused the Seal of said Department to be affixed at Harrisburg, this first *day of* May *1906*

Isaac B. Penny
Secretary of Internal Affairs.