FORM No. I.

137

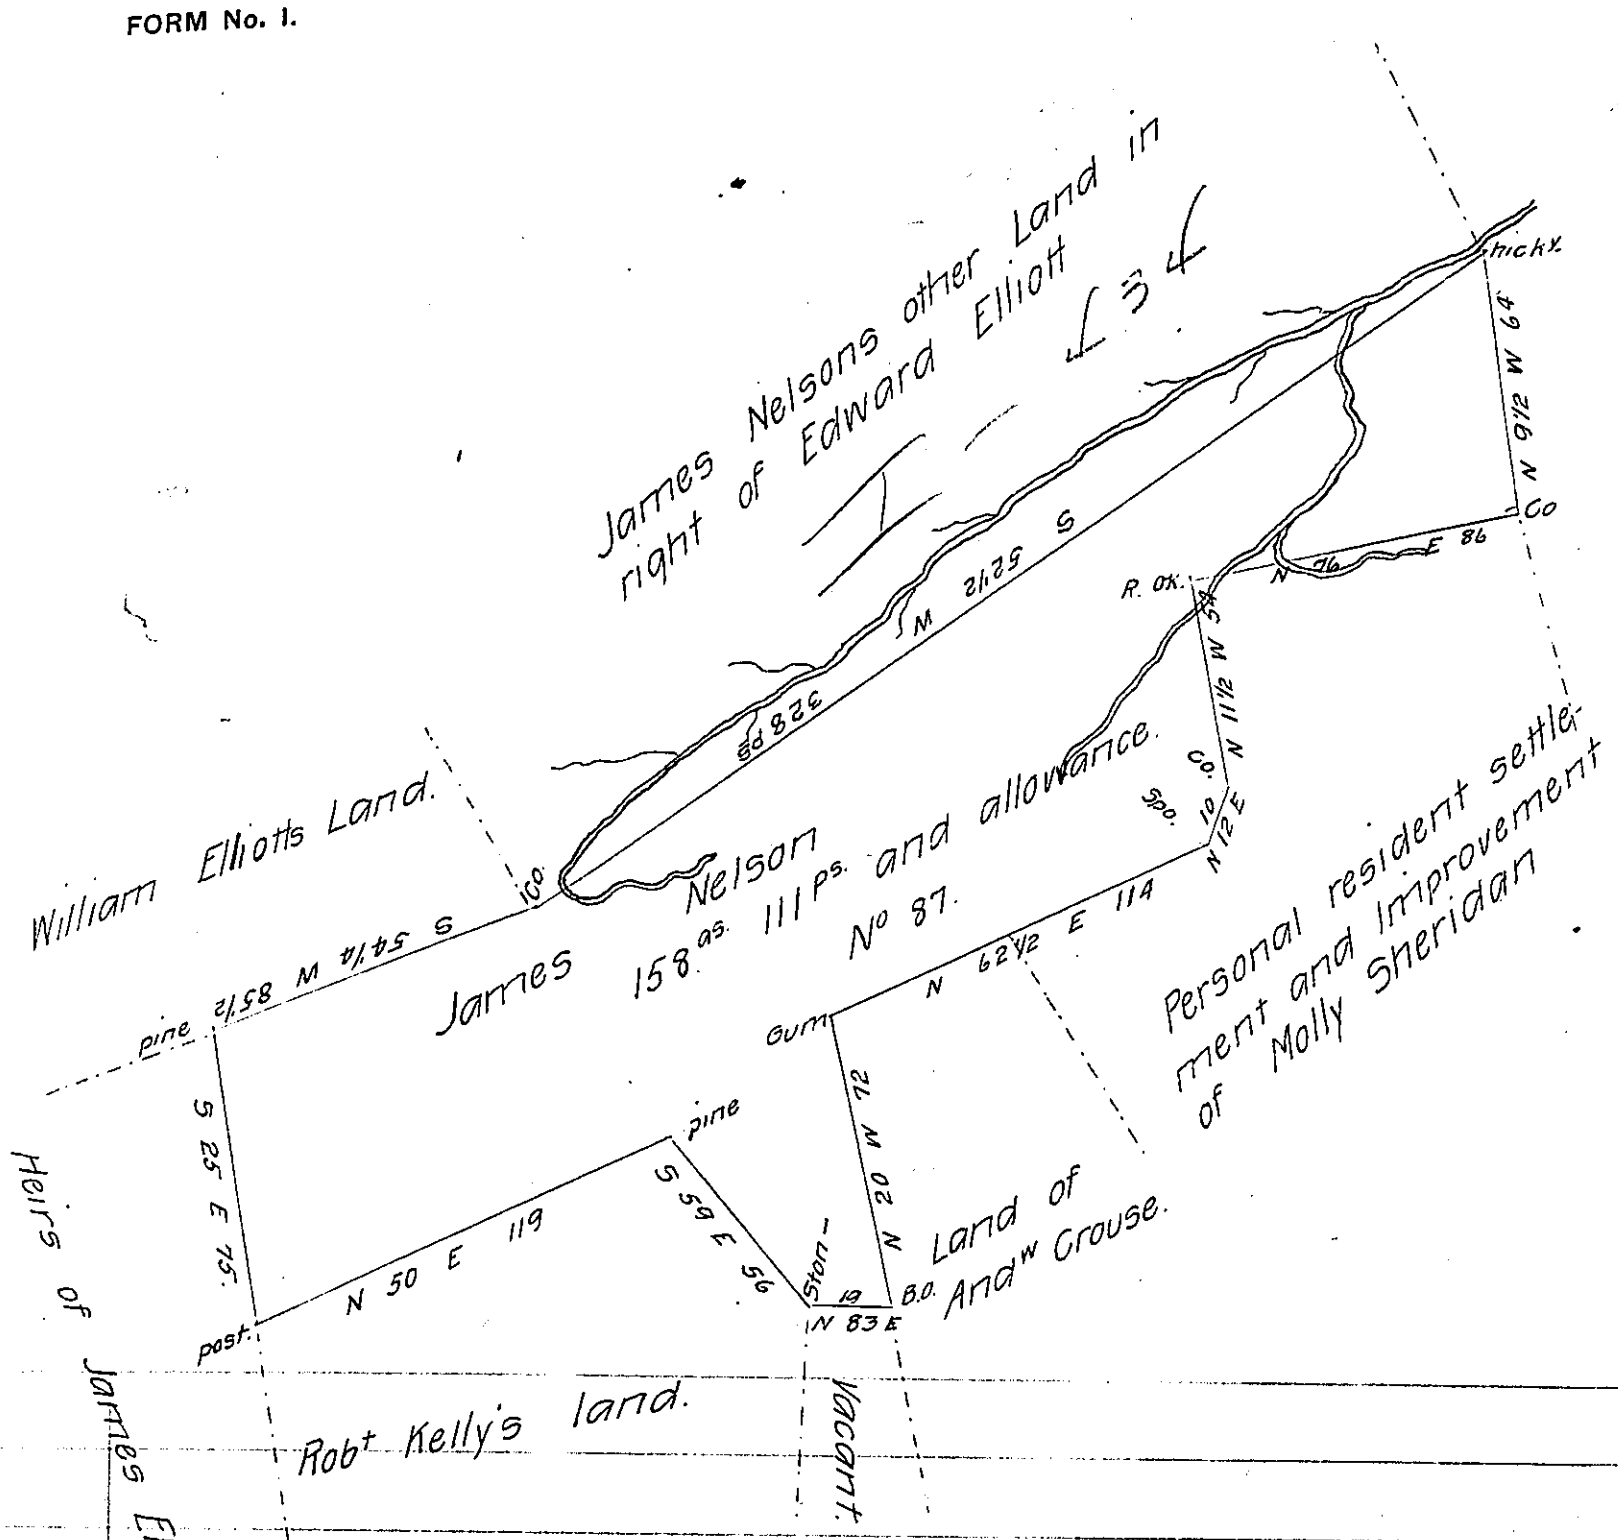

The Draught of a Tract of land in Saville township Perry County Containing One hundred and fifty eight Acres. one hundred and eleven Ps and allowance Survey'd in pursuance of a warrant bearing date the 1st day of July 1813 for 150 acres Granted to James Nelson and survey'd for him the 11th day of June 1822

To Saml Cochran Esqr
Surveyor General
Pennsylvania

Pr. G Monroe D S
Note! it was Cumbd County Tyrone township when the warrt was got

IN TESTIMONY that the above is a copy of the original remaining on file in the Department of Internal Affairs of Pennsylvania, made conformably to an Act of Assembly approved the 16th day of February, 1833, I have hereunto set my Hand and caused the Seal of said Department to be affixed at Harrisburg, this first day of May 1906.

Isaac D. Barnes

Secretary of Internal Affairs.