FORM No. I.

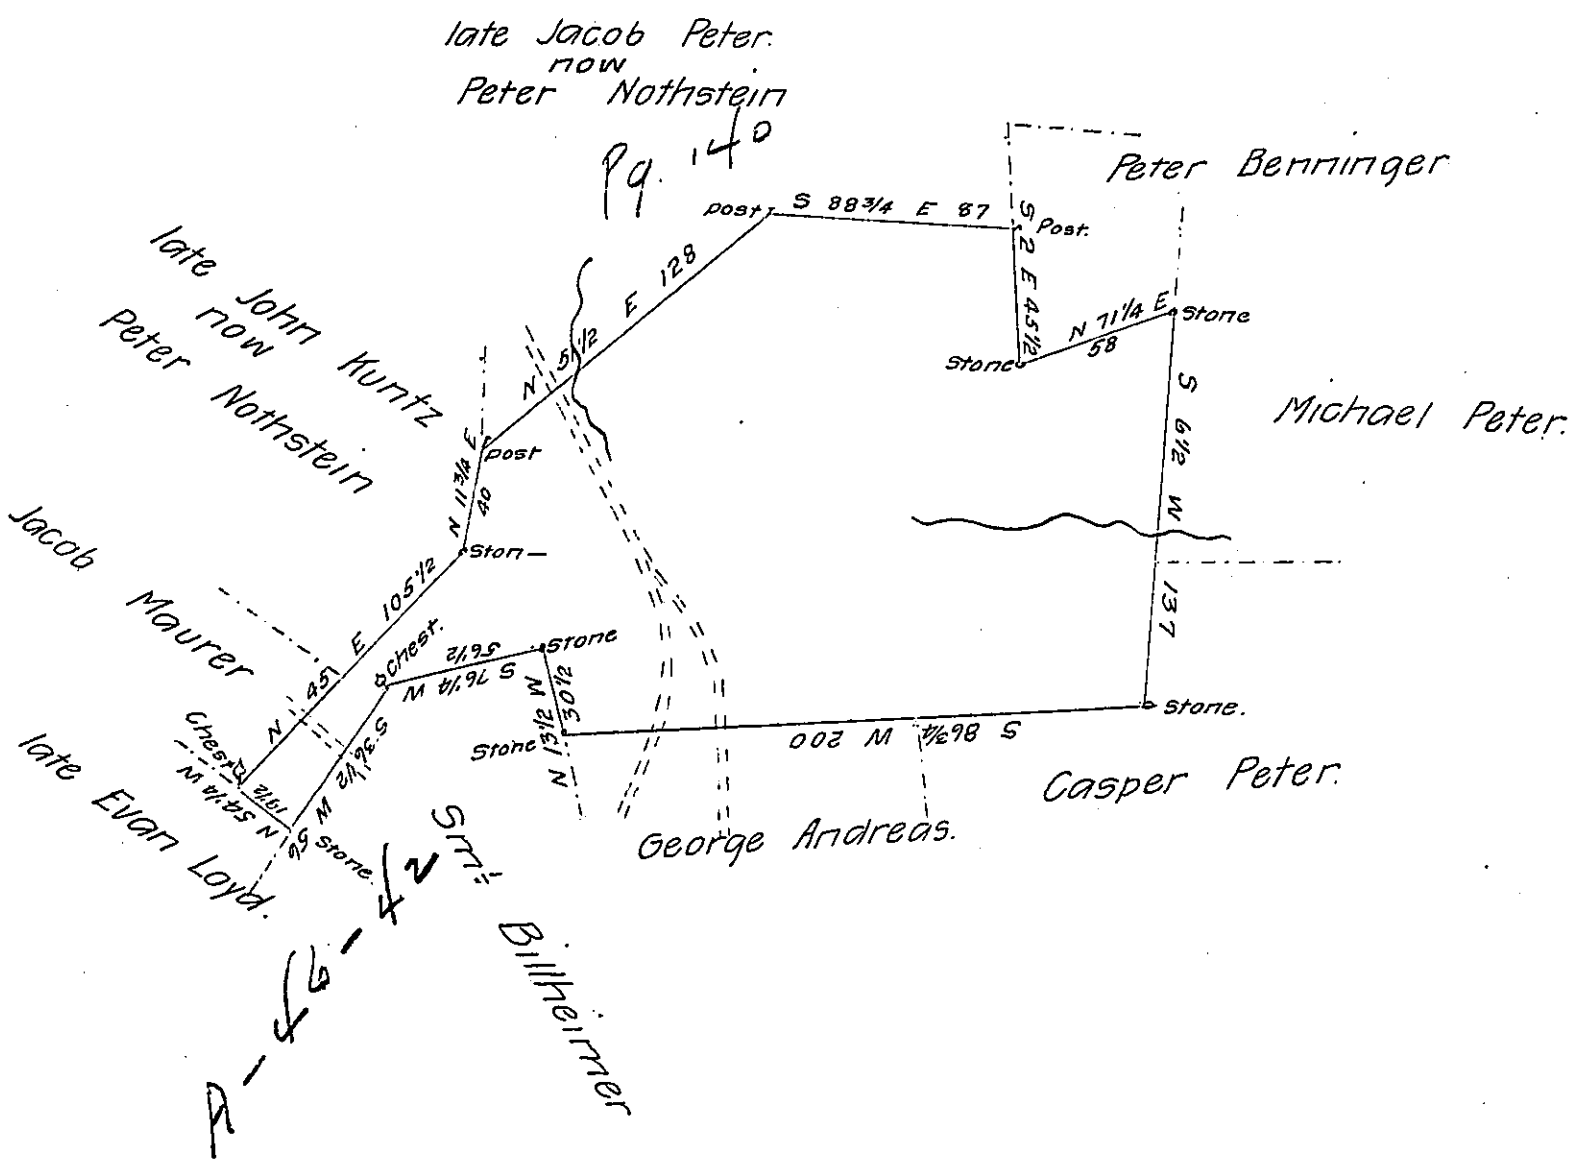

By Virtue of an application No 3348 granted to Henry Ohl Jur dated the 30th day of May 1768 Surveyed the 20th day of November 1838 the above described tract of land to Peter Nothstein Situate in East Penn township Northampton County Containing two hundred and nine acres one hundred and fifty ~~two~~ perches and the allowance of six per cent for roads &c. being apart of the land surveyed by virtue of the above recited application and now owned by Peter Nothstein

Per Francis Weiss

To John Taylor Esquire
Surveyor General

I beleive the above survey to be correct. A. W. Lerch. D. S.

IN TESTIMONY that the above is a copy of the original remaining on file in the Department of Internal Affairs of Pennsylvania, made conformably to an Act of Assembly approved the 16th day of February, 1833, I have hereunto set my Hand and caused the Seal of said Department to be affixed at Harrisburg, this first day of May 1906.

Secretary of Internal Affairs.