FORM No. I.

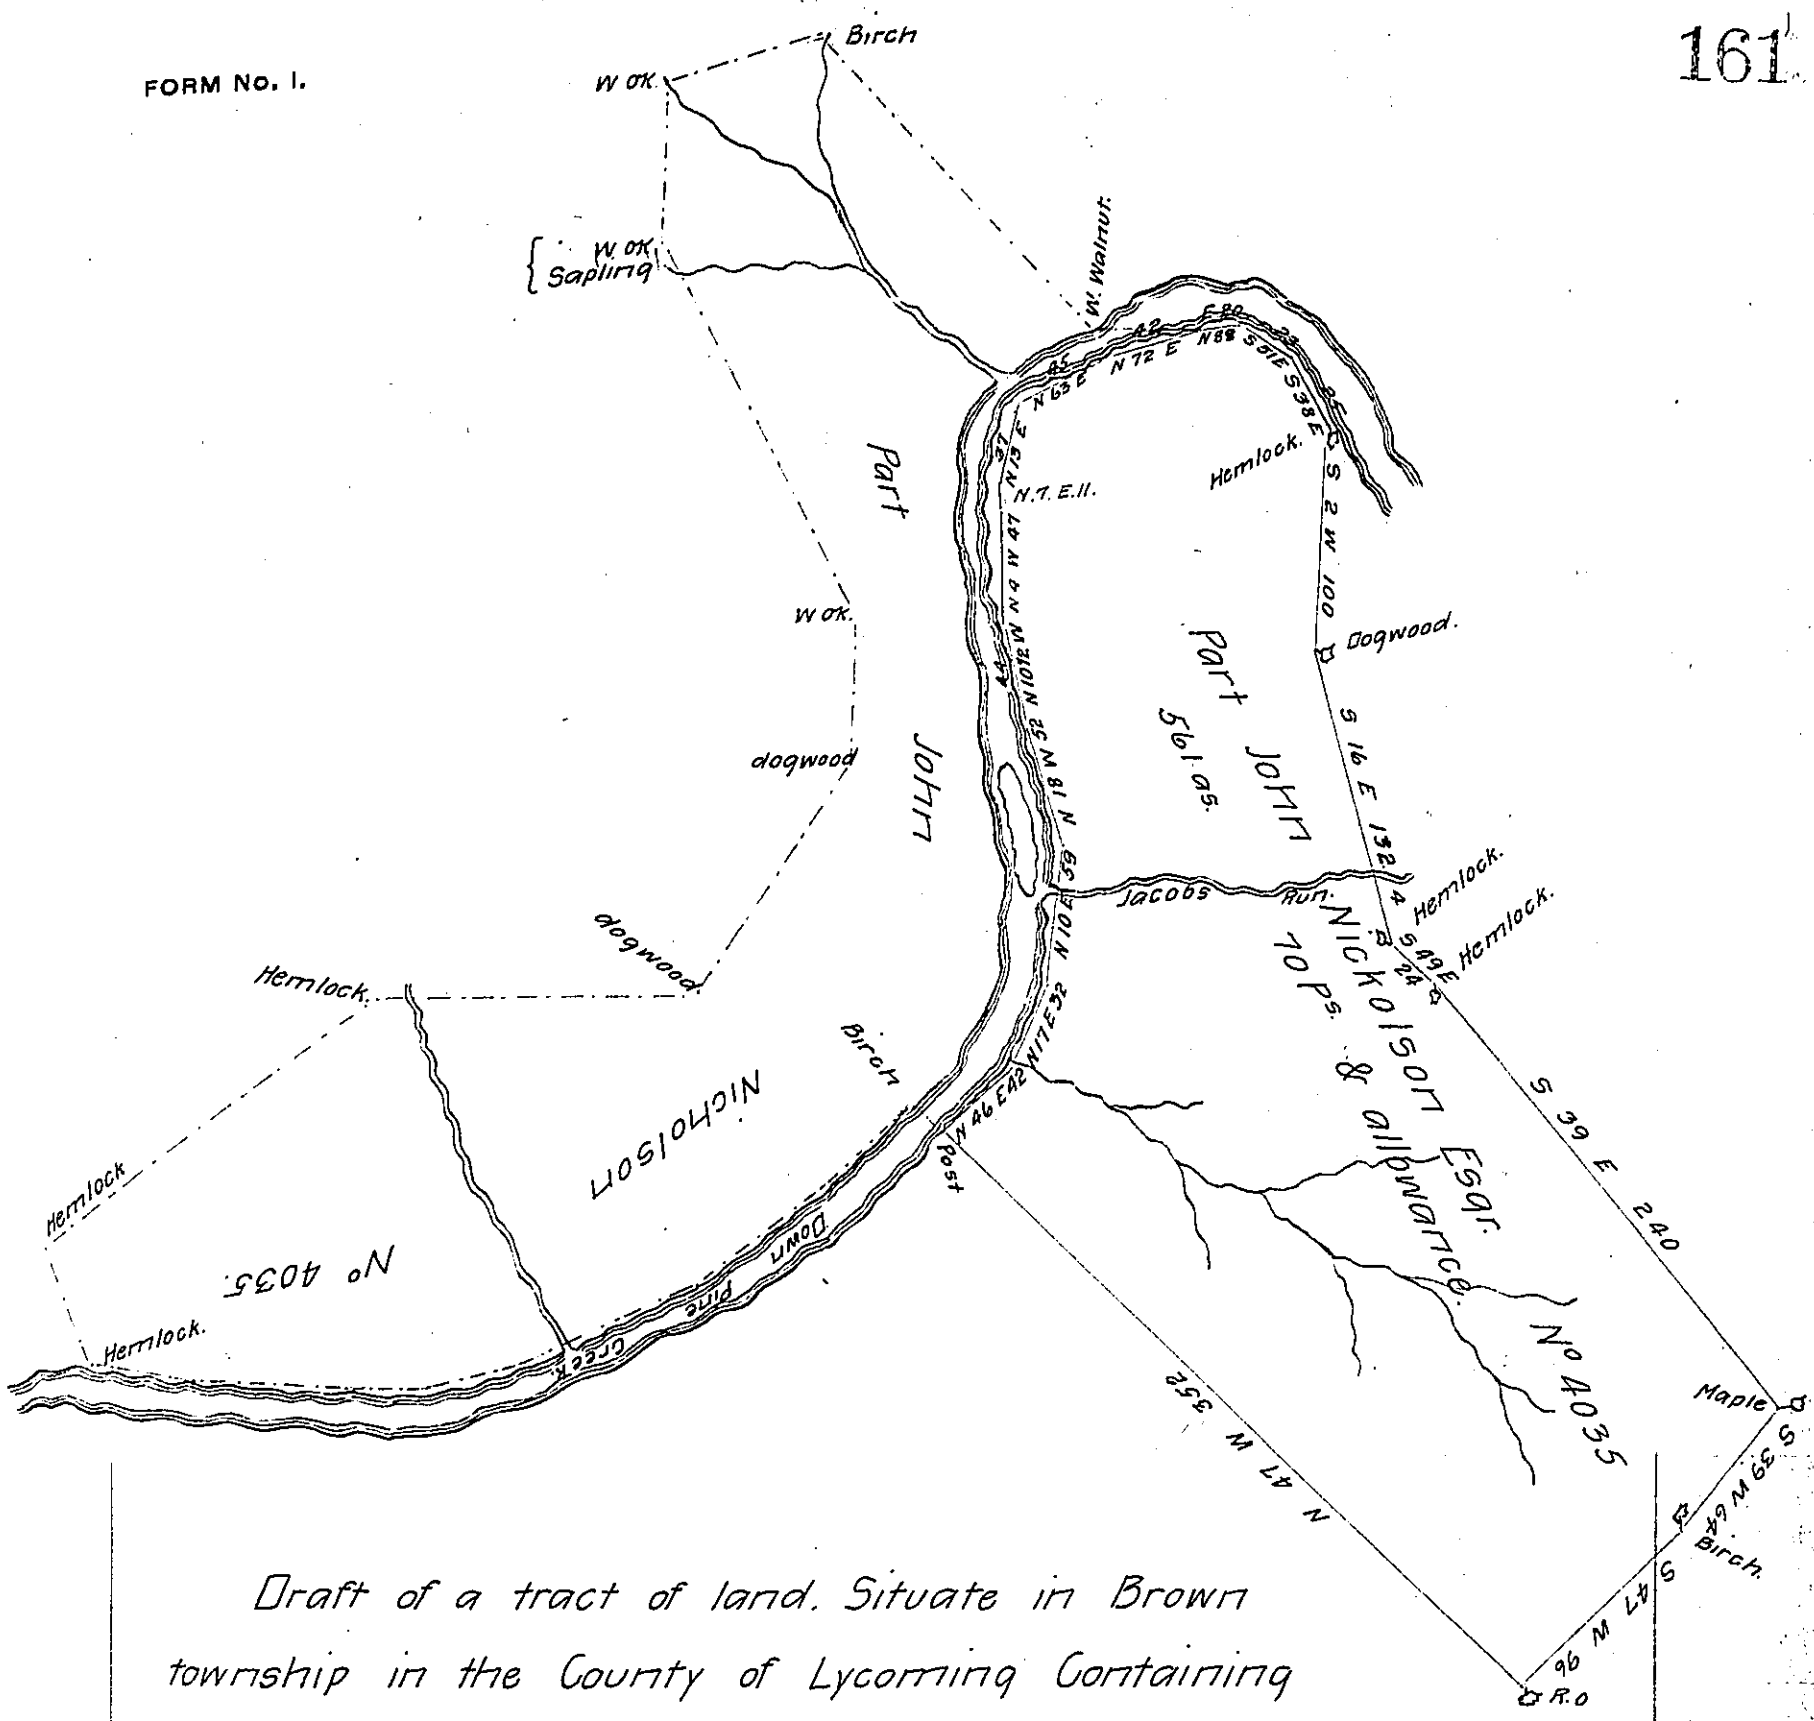

Draft of a tract of land. Situate in Brown township in the County of Lycoming Containing five hundred and Sixty one acres and Seventy perches. and allowance of six per cent for Roads. &c. Surveyed for Miss Laura Tomb and James Wilson the 24th & 25th days of November A. D. 1869. Being part of a larger tract of Ten Hundred ninety three acres and one hundred twenty six perches and allowance originally surveyed in persuance of a warrant granted to John Nicholson Esqr. numberd 4035 dated 30th day of August A. D. 1793.

Hon. J. M. Campbell
Surveyor General.

J. S. Laird.
Co. Surveyor.

IN TESTIMONY that the above is a copy of the original remaining on file in the Department of Internal Affairs of Pennsylvania, made conformably to an Act of Assembly approved the 16th day of February, 1833, I have hereunto set my Hand and caused the Seal of said Department to be affixed at Harrisburg, this eighth *day of* May *1906*

Isaac B. Brown
Secretary of Internal Affairs.