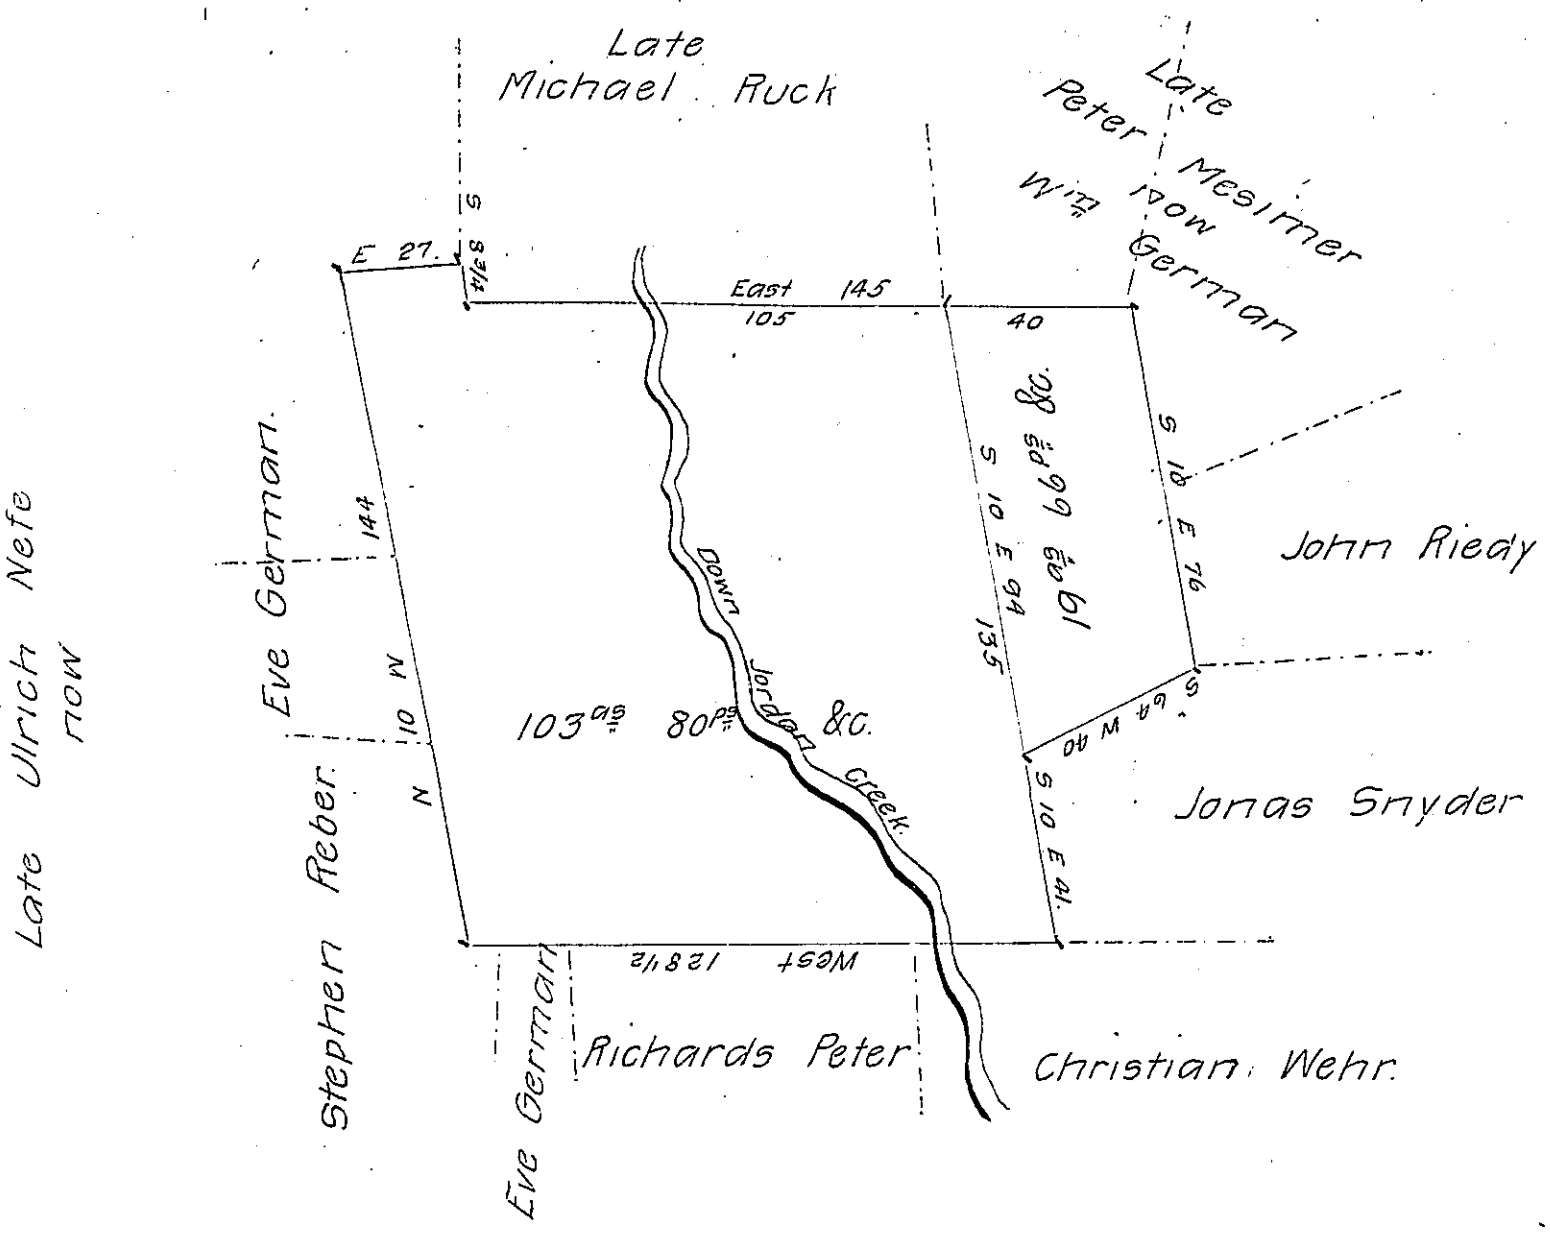

Draft of two adjoining tracts of land situate in Heidelberg township, Lehigh County. Containing together 122 as 146 ps and allowance of six per cent for roads &c. 103 1/2 as &c. surveyed July 1st 1752 by Edward Scull then D. S. in pursuance of a Warrant granted to Ulrich Neaf, dated Nov 6th A. D. 1751 and 19 as 66 ps &c surveyed Oct. 8th A. D. 1765 by James Scull then D.S by virtue of Application N° 208, entered the 5th day of Aug't A. D. 1765 in name of Ulrich Naff (To be embraced in one Patent)

I hereby certify that the foregoing is a correct copy of Surveys filed amongst the records of the County Surveyor's Office of this County and that they have been examined by me and found to be correct.

Geo. Blank. C.S.

To R. B. Beath. Esq.
Surveyor General.

IN TESTIMONY that the above is a copy of the original remaining on file in the Department of Internal Affairs of Pennsylvania, made conformably to an Act of Assembly approved the 16th day of February, 1833, I have hereunto set my Hand and caused the Seal of said Department to be affixed at Harrisburg, this twenty-eighth day of May 1906.

Isaac B. Brown
Secretary of Internal Affairs.