FORM No. I.

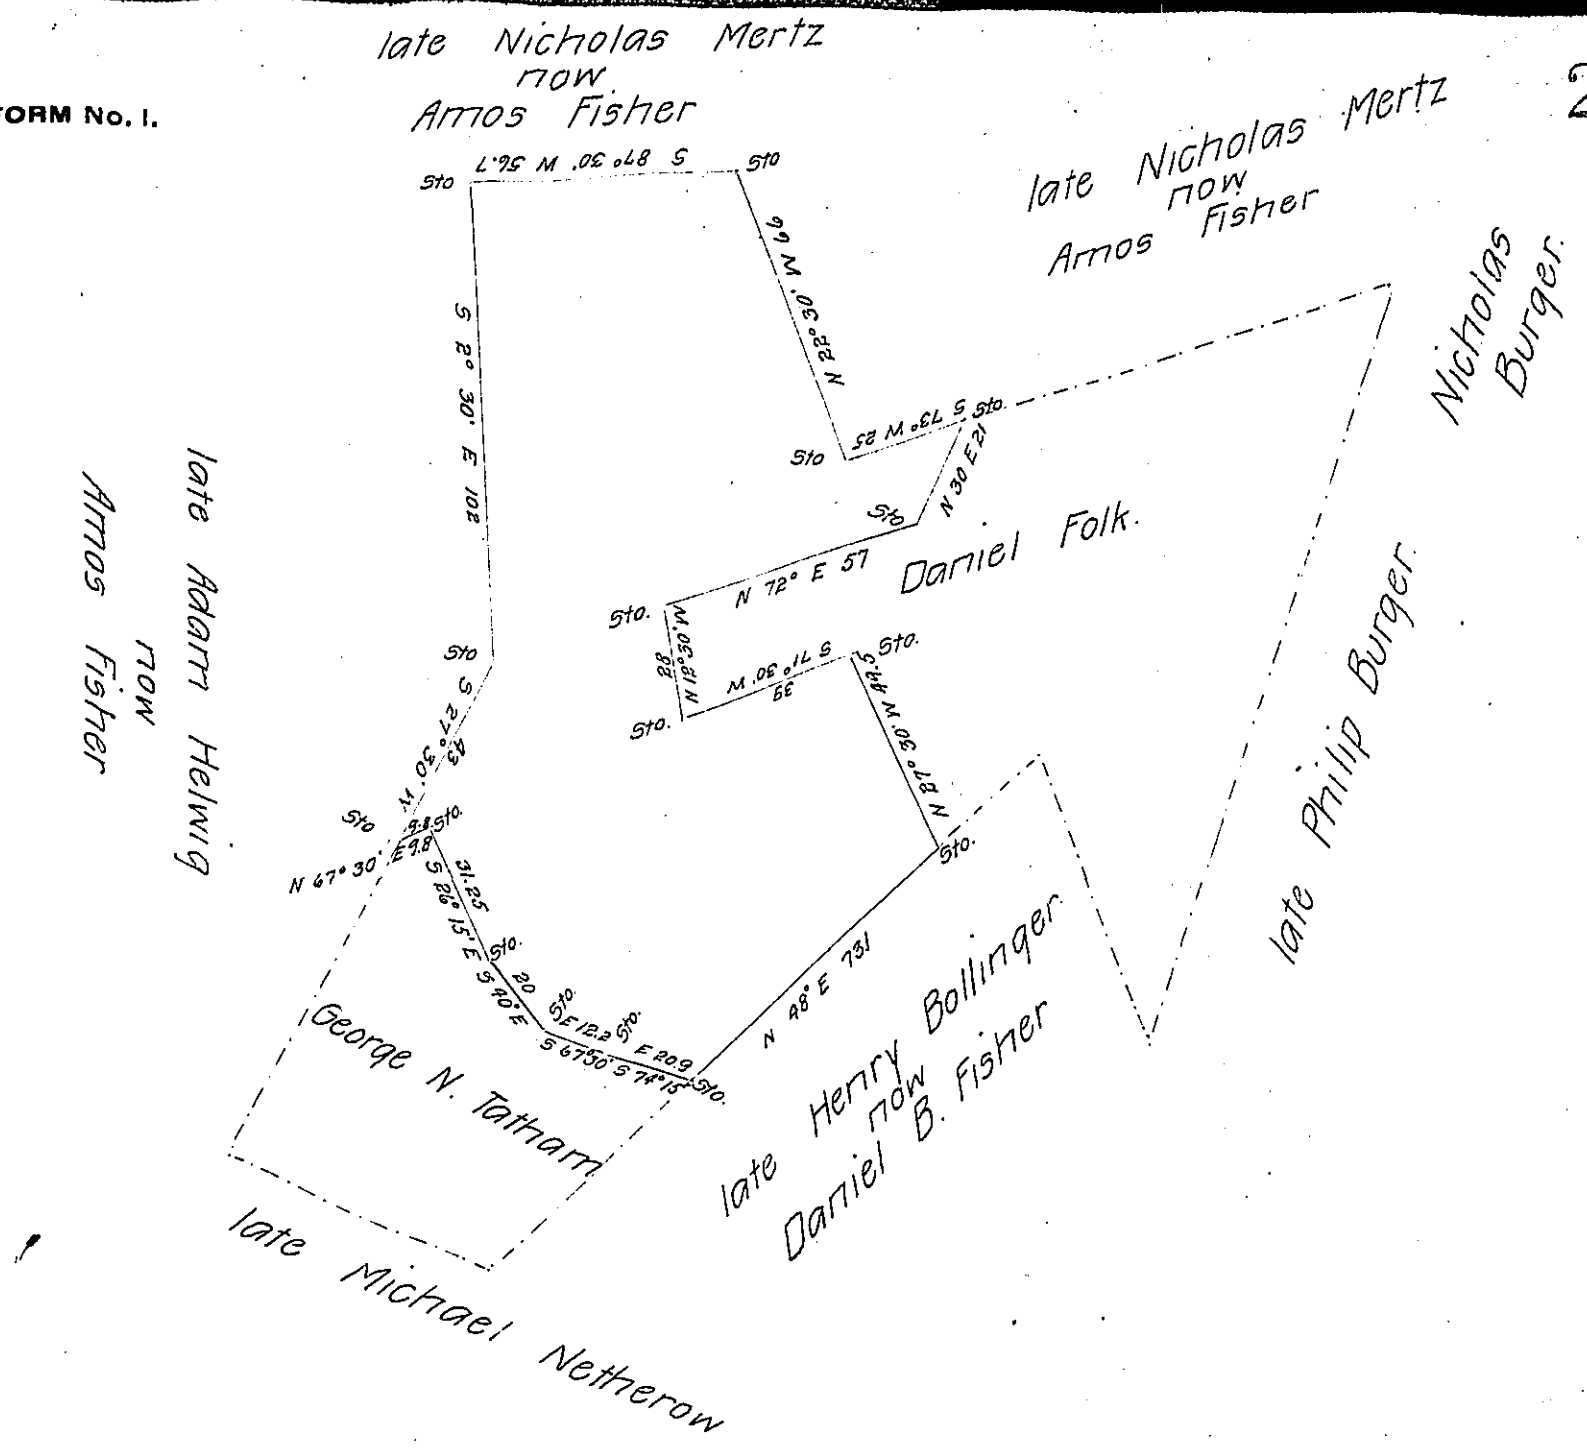

Draft of a tract of land situate in the Township of Longswamp in the County of Berks, containing Eighty one acres, One hundred & forty eight perches, and the allowance of six per cent. for roads, &c. surveyed for Daniel B. Fisher and William Warmkessel the Tenth day of March 1874 being part of a large tract of One hundred & Sixty six acres One hundred and thirteen perches, and allowance, originally surveyed in pursuance of a Warrant granted to Michael Notchstein dated the 5th day of November. 1751.

Daniel S. Zacharias
County Surveyor.

To Hon. R. B. Beath
Surveyor General.

IN TESTIMONY that the above is a copy of the original remaining on file in the Department of Internal Affairs of Pennsylvania, made conformably to an Act of Assembly approved the 16th day of February, 1833, I have hereunto set my Hand and caused the Seal of said Department to be affixed at Harrisburg, this twenty-sixth *day of* August *1906*

Isaac B. Brown
Secretary of Internal Affairs.