FORM No. 1.

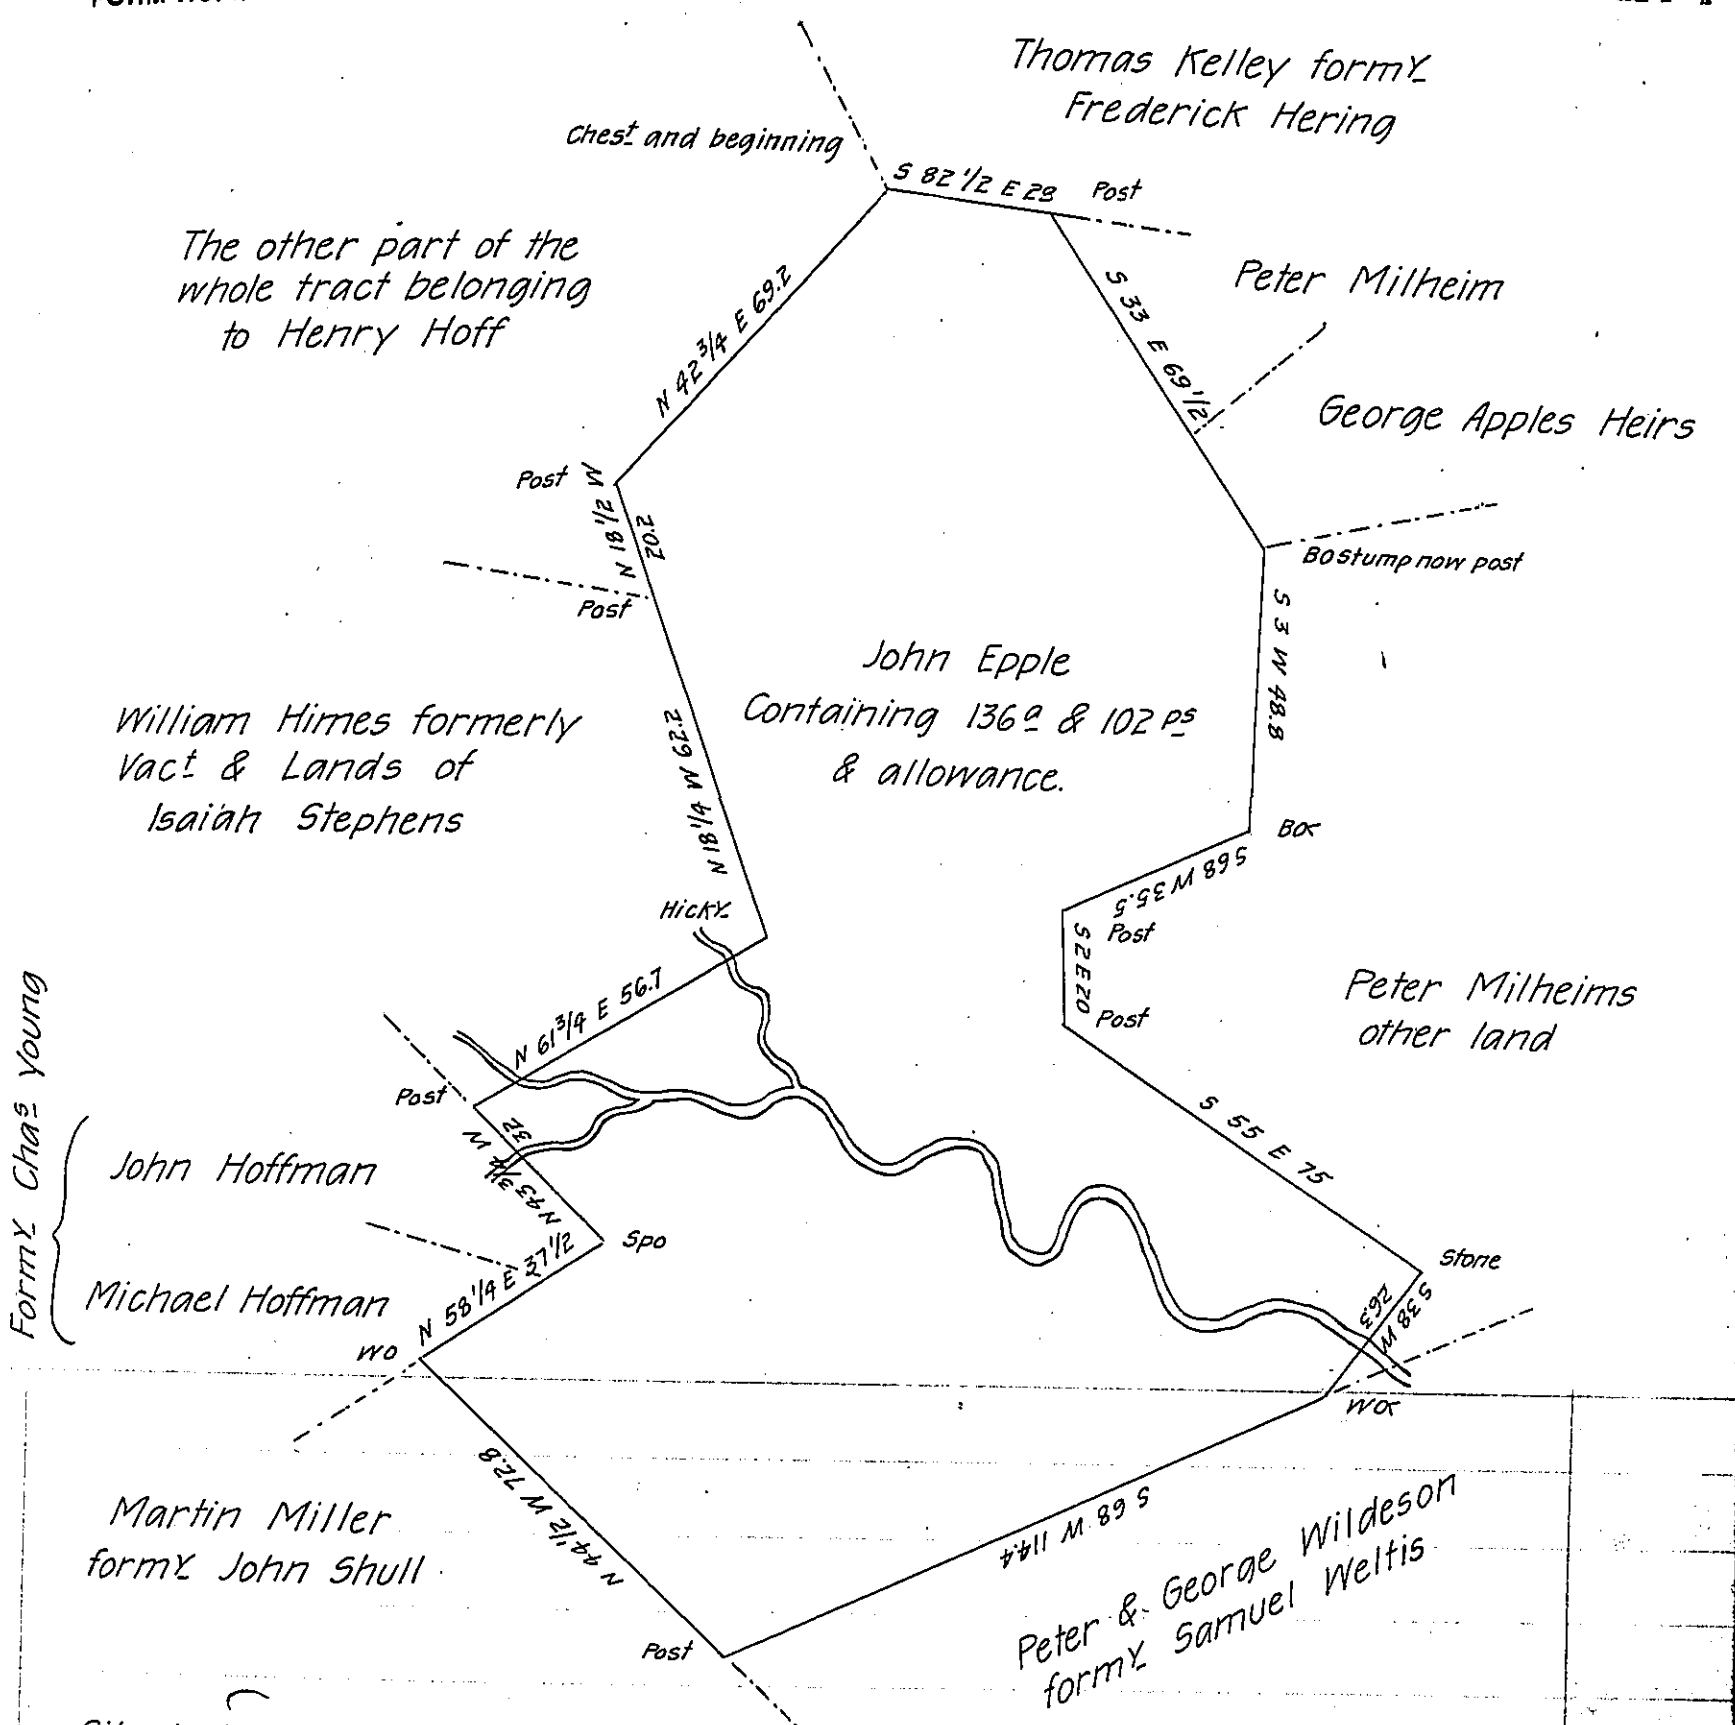

Situate in Manheim Township in the County of York containing as above set forth 136 as & 102 perches & allowance being part of a larger Tract of Land which was originally surveyed by Archibald Mc Clean late D.S. on the 16th day of June Anno Domini 1767 in pursuance of two orders or applications Nos 1408 & 1409 granted to John Epple bearing date October 3d 1766 and now on the 28th day of January Anno Domini 1808 resurveyed and divided off from the said larger tract of land at the request of Peter Milheim present owner who desired us to make return of the Draught. Per Jacob Spangler D.S.

To Samuel Cochran Esqr Surveyor General, John Eichelberger D.S.
Lancaster, Pa.

IN TESTIMONY that the above is a copy of the original remaining on file in the Department of Internal Affairs of Pennsylvania, made conformably to an Act of Assembly approved the 16th day of February, 1833, I have hereunto set my Hand and caused the Seal of said Department to be affixed at Harrisburg, this fifteenth day of May 1906.

Secretary of Internal Affairs.