FORM No. 1.

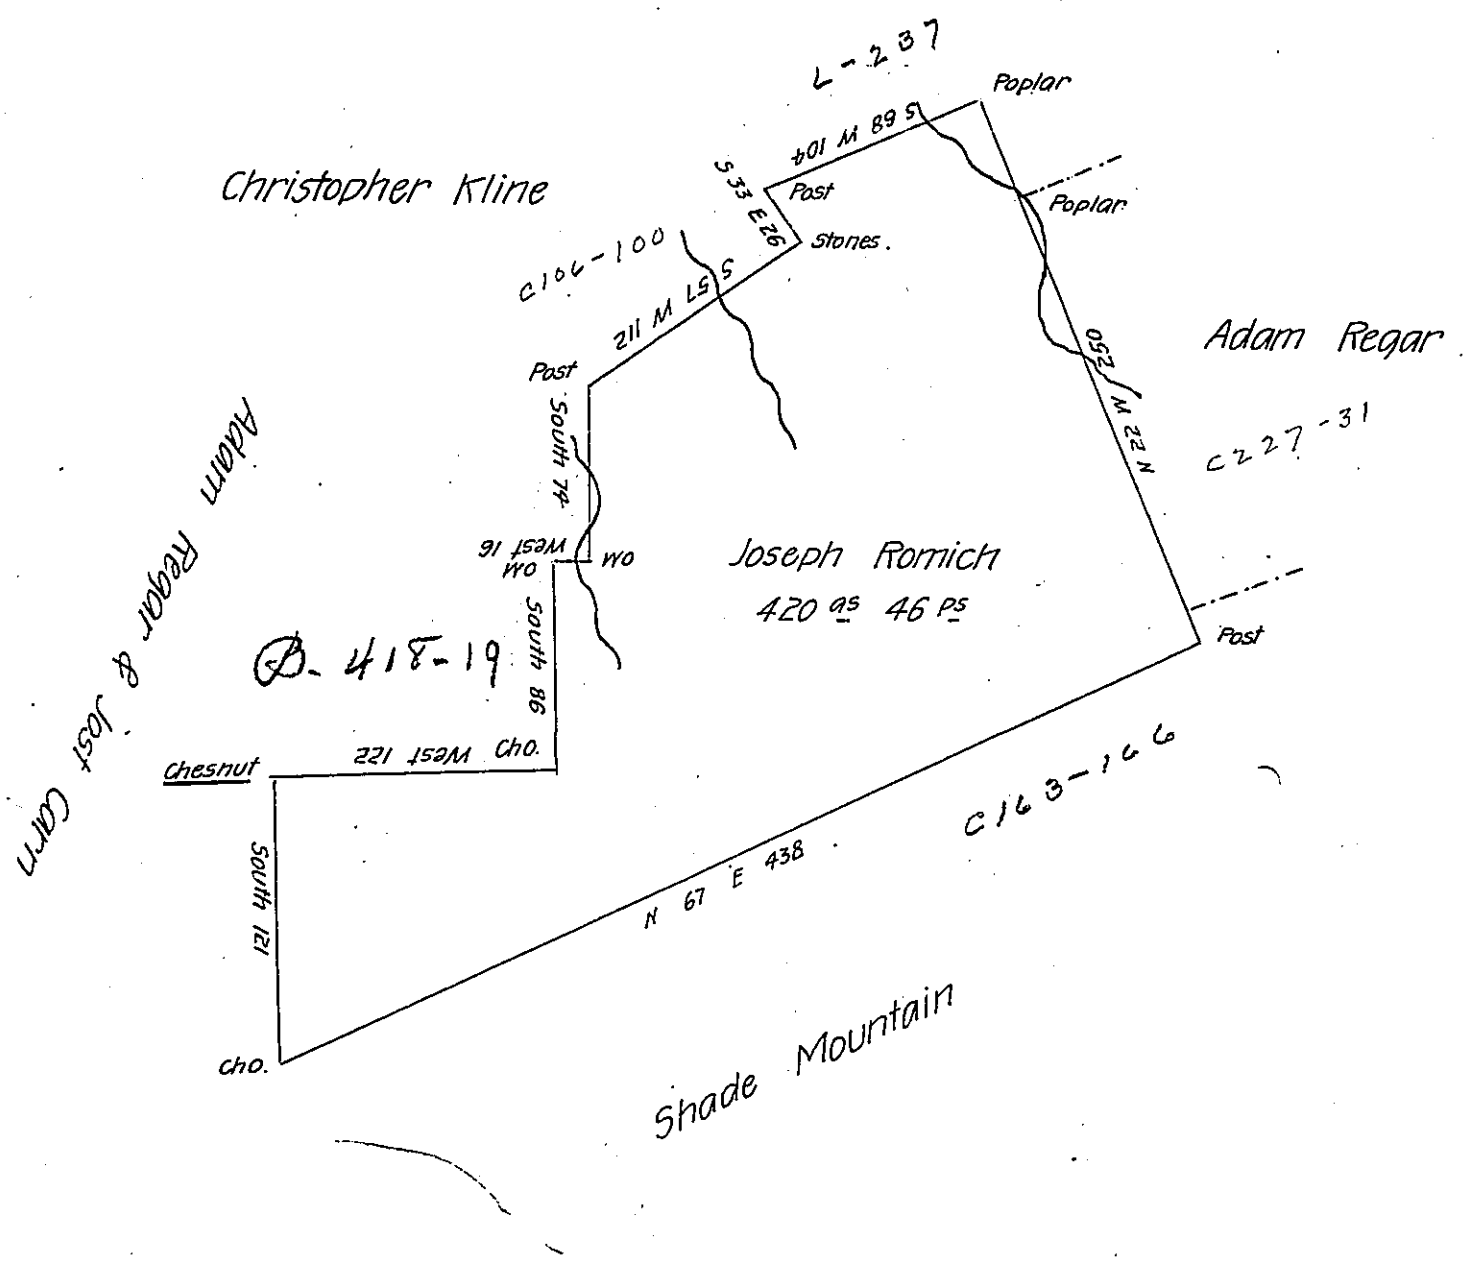

A draught of a tract of land situate in Beaver Township in the County of Northumberland Surveyed the 14th day of May 1794 for Joseph Romich in pursuance of his warrant bearing date the 7th day of January 1794 Containing four hundred and twenty acres and forty six perches and allowance &c

Pr

To Daniel Brodhead Esquire — Fredk Evans D. S.

Surveyor General of Pennsylvania.

IN TESTIMONY that the above is a copy of the original remaining on file in the Department of Internal Affairs of Pennsylvania, made conformably to an Act of Assembly approved the 16th day of February, 1833, I have hereunto set my Hand and caused the Seal of said Department to be affixed at Harrisburg, this twentieth *day of* September *1906.*

Isaac B. Brown

Secretary of Internal Affairs.