FORM No. 1.

93

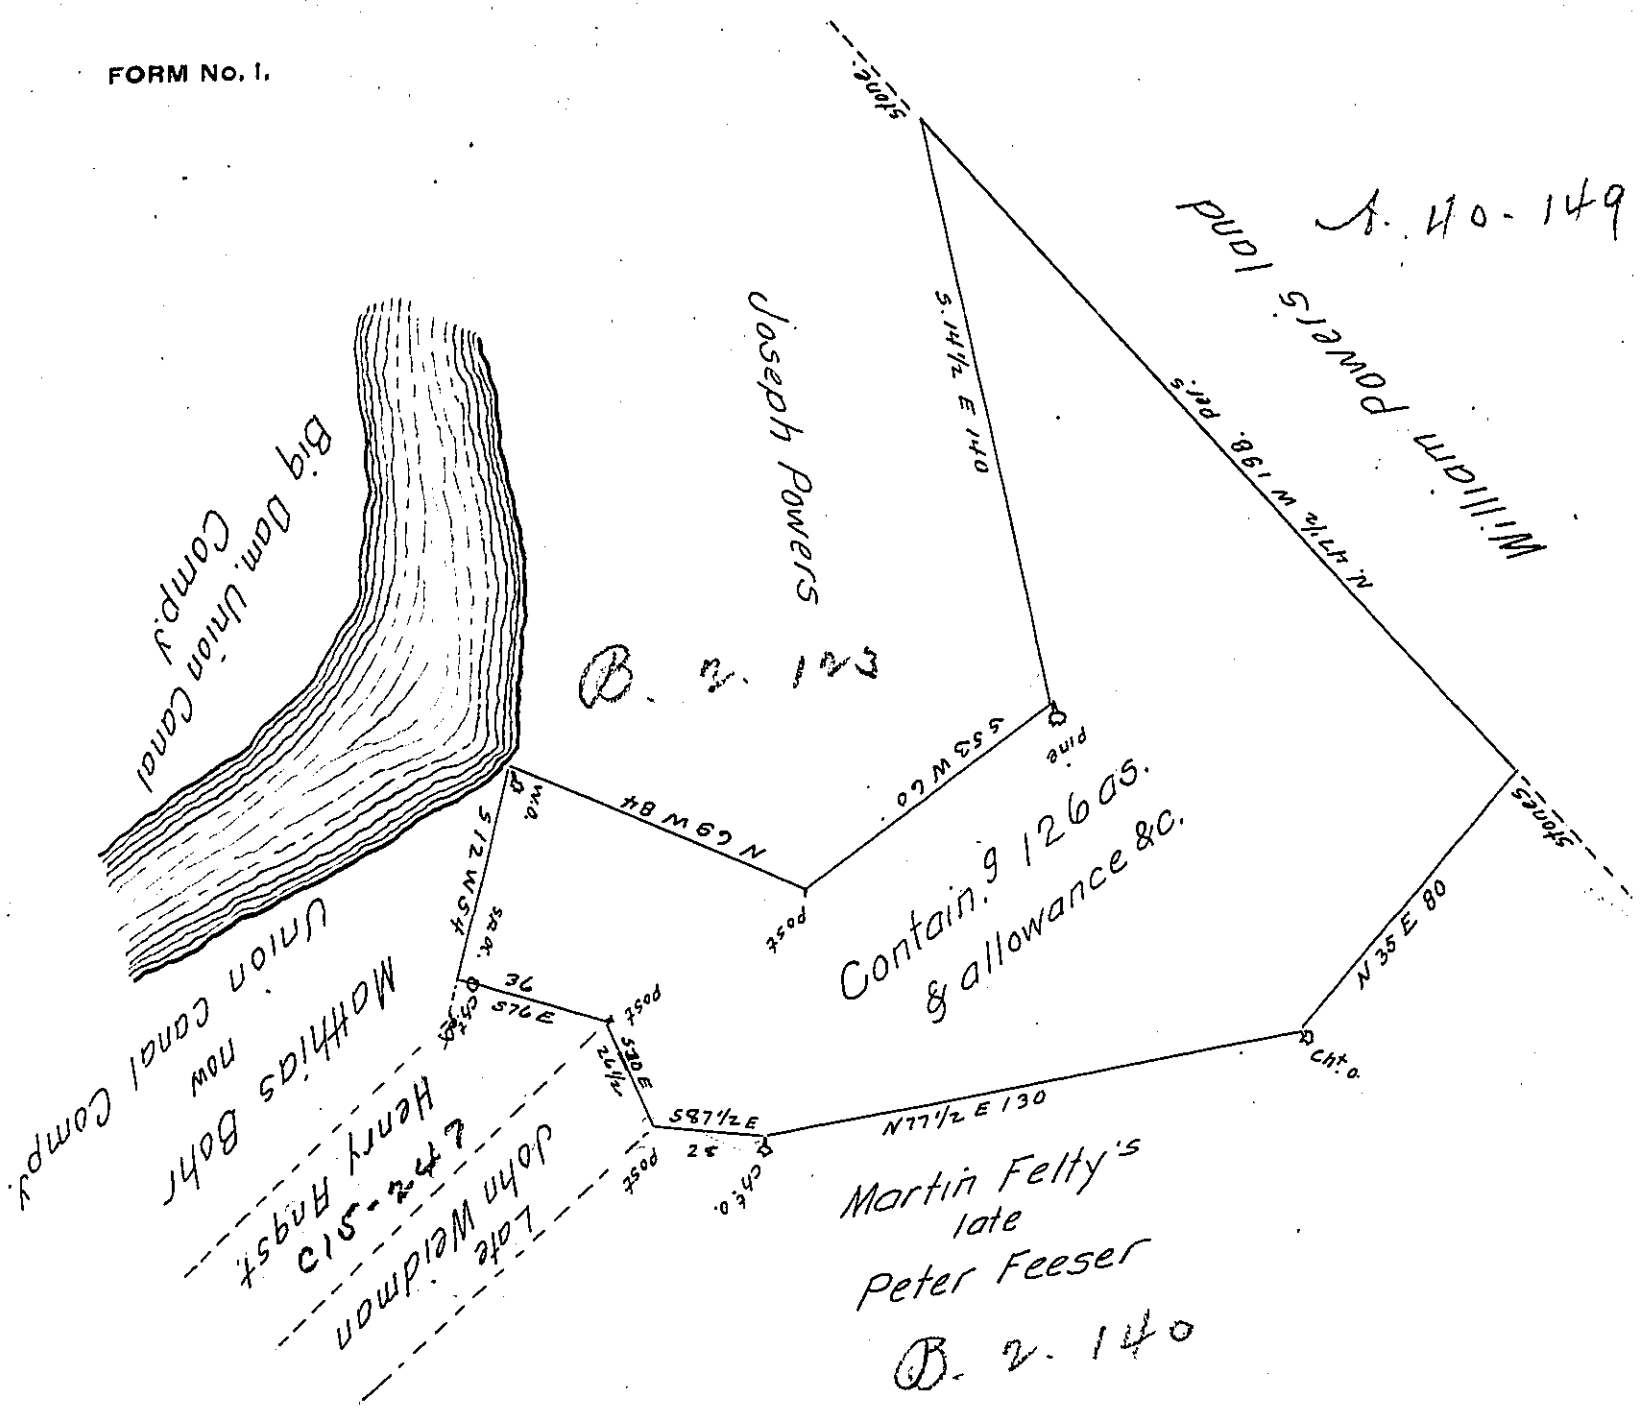

The above described tract of land Situate in Bethel township in the County of Lebanon. on the North Side of the Blue Mountain. Containing One hundred & twenty six Acres & the Usual Allowᶜᵉ of 6pr. Cent. Surveyᵈ the 25th day of May 1830. By Virtue of a Warrant dated the 21st day of January 1830. Granted to William Rank Esqr.

To Jacob Spangler Esqr
Surveyor General
of Pennᵃ

Tobˢ Kreider Jr.
Deputy Surveyor.

N.B. The above tract, improved since the 1st day of May 1817"

IN TESTIMONY that the above is a copy of the original remaining on file in the Department of Internal Affairs of Pennsylvania, made conformably to an Act of Assembly approved the 16th day of February, 1833, I have hereunto set my Hand and caused the Seal of said Department to be affixed at Harrisburg, this twenty seventh day of July 1906.

Secretary of Internal Affairs.