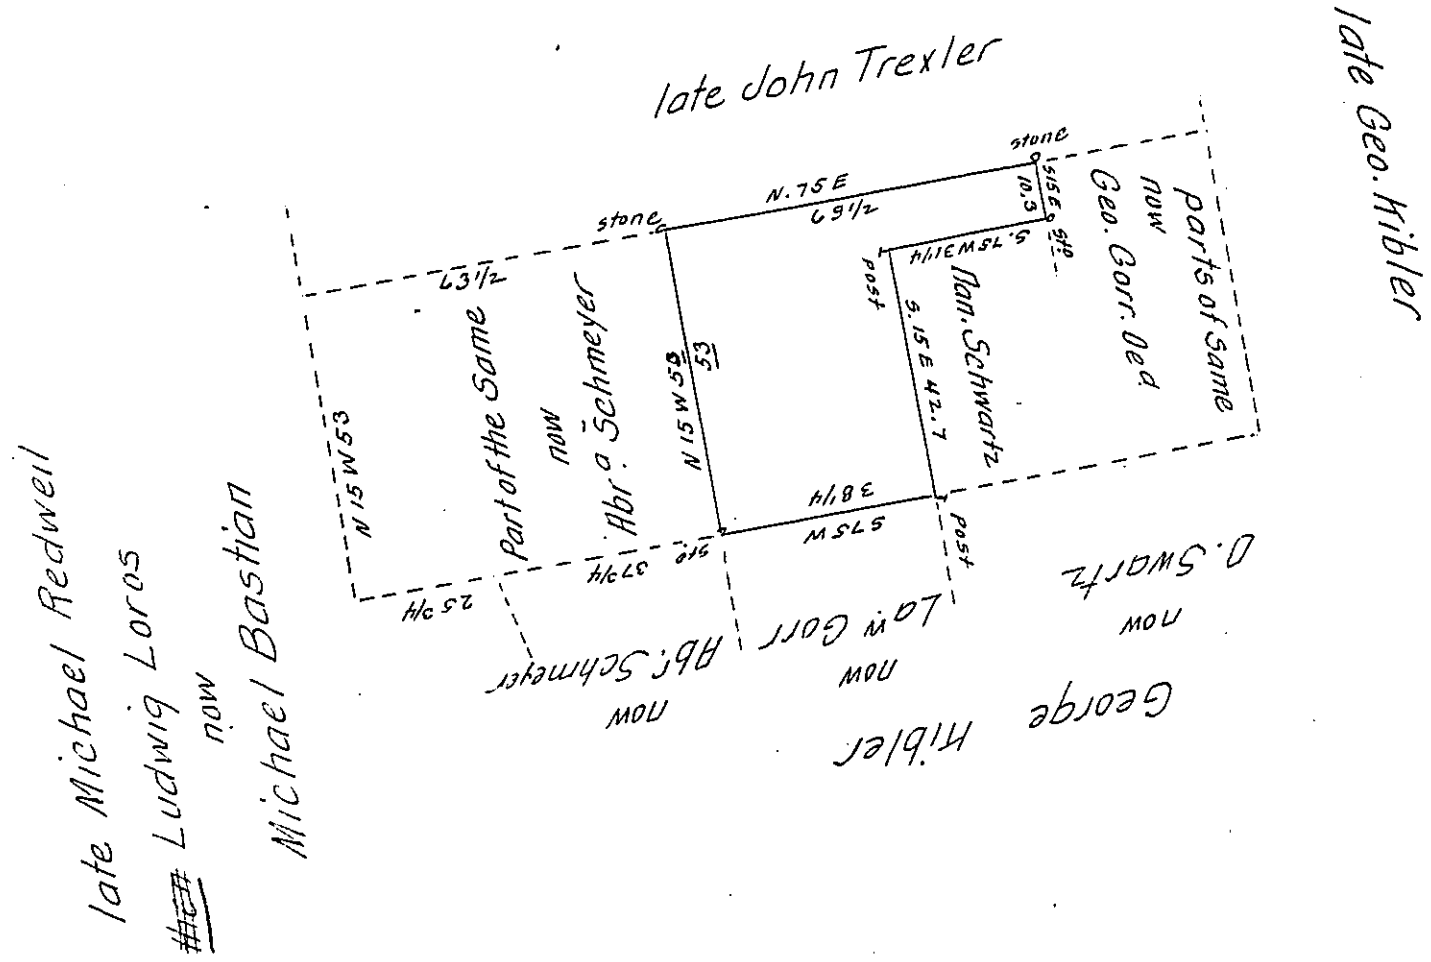

A Draught of a tract of Land situate in Macungie township in the County of (Bucks now) Lehigh. Containing fourteen Acres. fifty perches & Allowance of 6 p. cents &c. Being part of fifty Acres & All.° Originally Surveyed by Warrant dated the 17th day of June 1745. to Christian Gorr. the Above Drawn Feby. 22nd 1827. for Lawrence Gorr.

Gabriel Hiester, Es. S.G.

Geo. S. Eisenhart —

IN TESTIMONY that the above is a copy of the original remaining on file in the Department of Internal Affairs of Pennsylvania, made conformably to an Act of Assembly approved the 16th day of February, 1833, I have hereunto set my Hand and caused the Seal of said Department to be affixed at Harrisburg, this twenty seventh *day of* August *1906.*

Isaac B. Brown

Secretary of Internal Affairs.