FORM No. I.

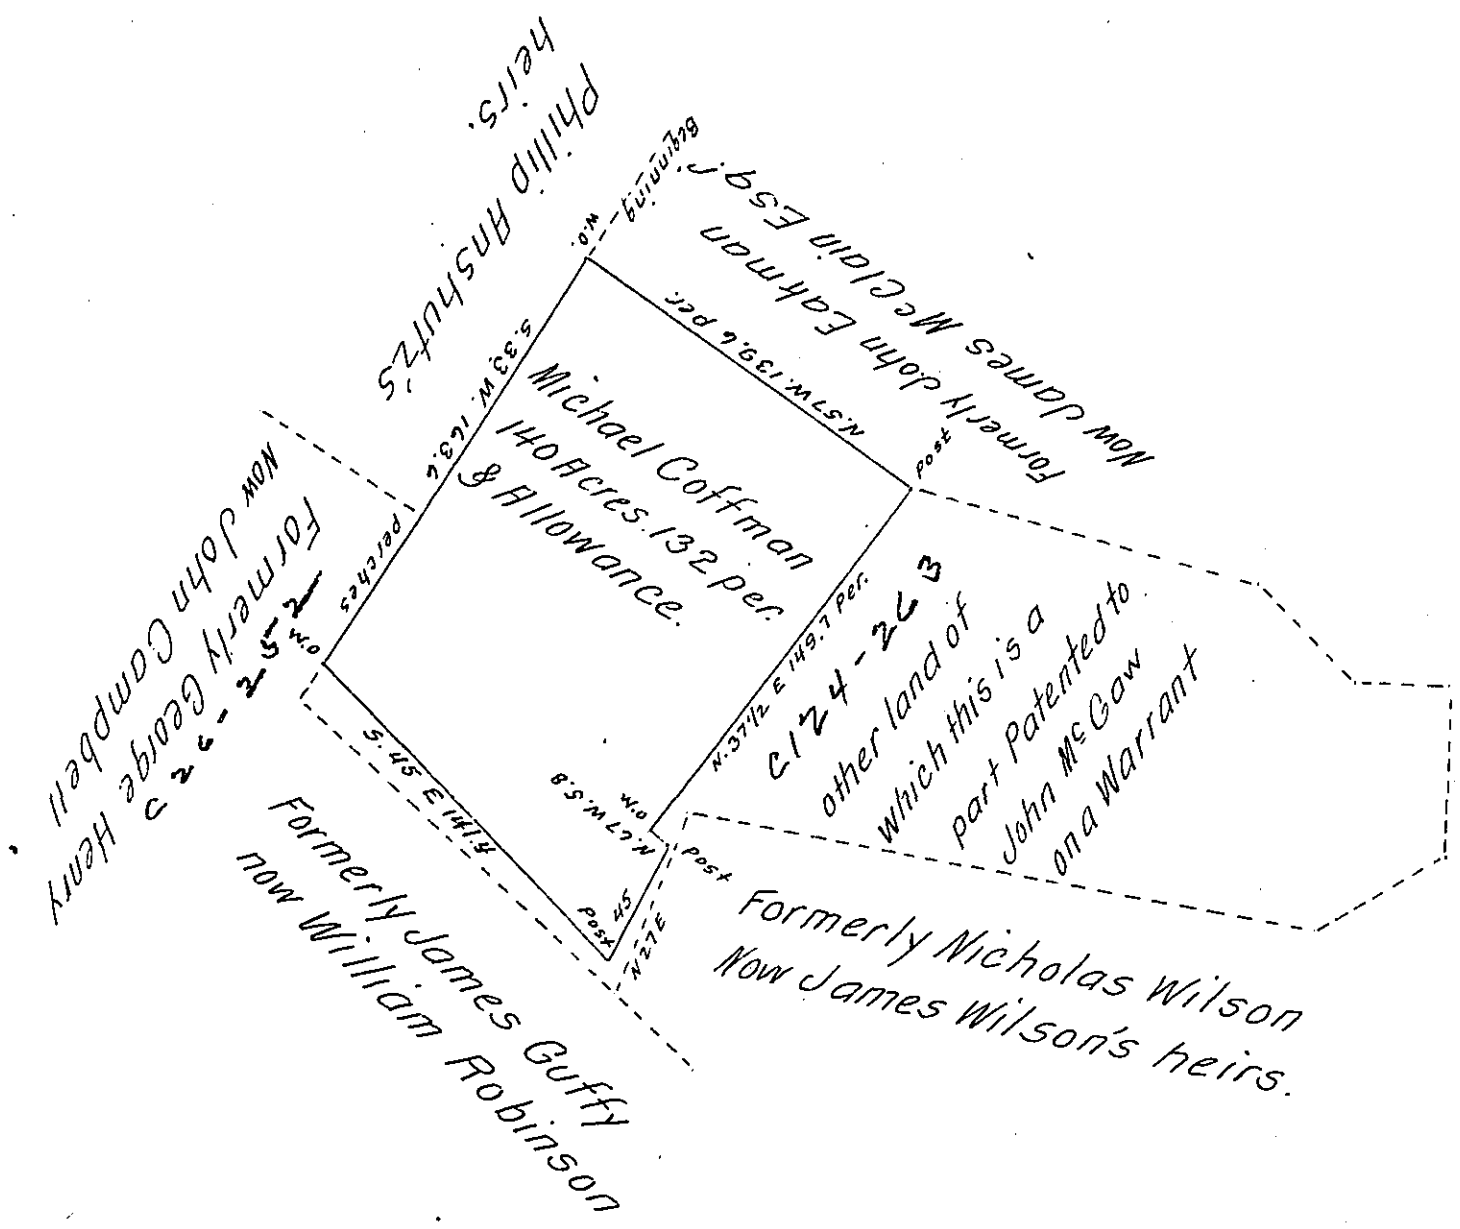

A draught of part of a tract of land Surveyed for Michael Coffman In pursuance of an order of Survey dated April 13th 1769 No. 3048 Containing one hundred and forty acres one hundred and thirty two perches with an allowance of six per cent for roads &c. Situate in Donegall Township in the County of Westmoreland. Surveyed May the 11th 1825.

Gabriel Hiester Esquire
Surveyor General of Pennª

S. L. Carpenter D. S.

IN TESTIMONY that the above is a copy of the original remaining on file in the Department of Internal Affairs of Pennsylvania, made conformably to an Act of Assembly approved the 16th day of February, 1833, I have hereunto set my Hand and caused the Seal of said Department to be affixed at Harrisburg, this twenty seventh *day of* August *1906.*

Isaac B. Brown
Secretary of Internal Affairs.