FORM No. I.

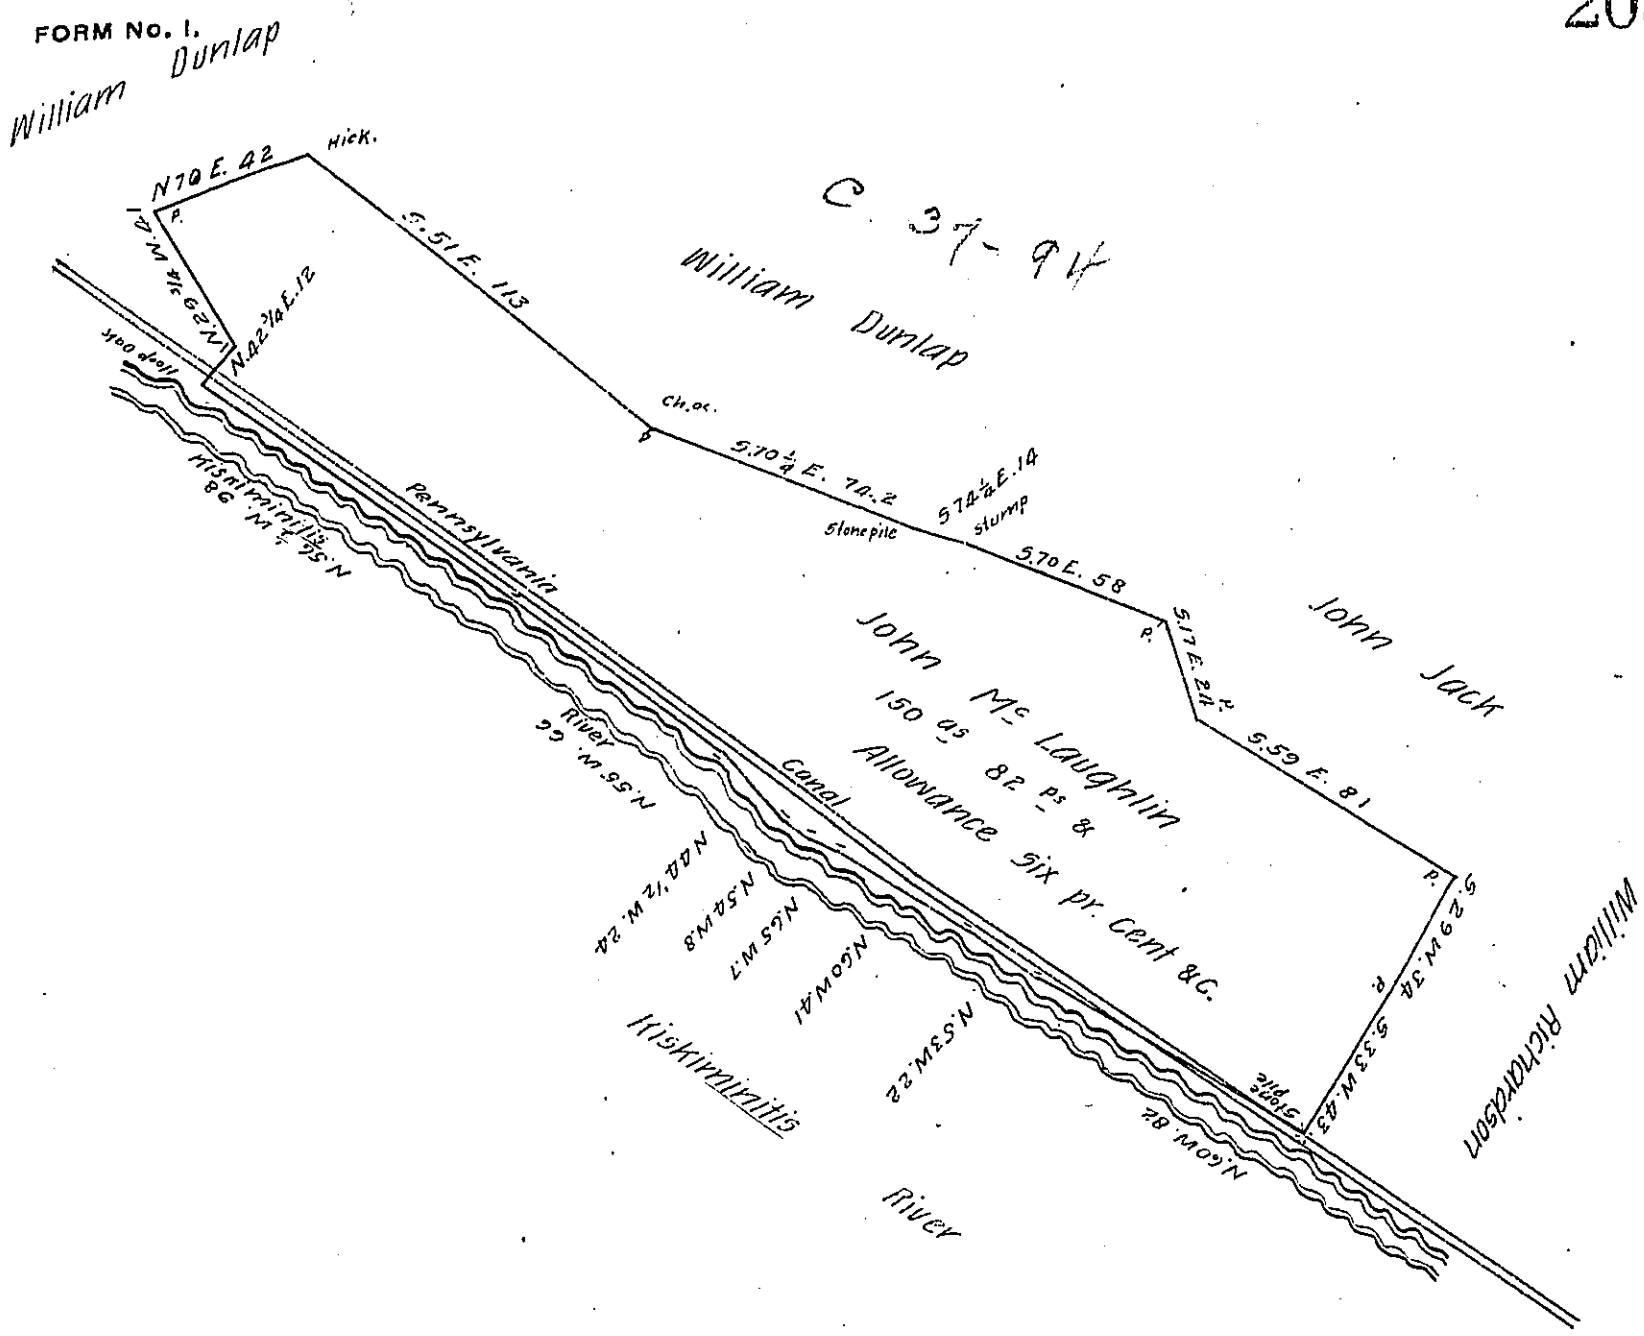

In pursuance of a Warrant dated 30th day of June 1856, granted to John Mc Laughlin

Surveyed to the same on the 13th day of August 1856 the above described tract of Land, Containing one hundred and fifty acres and eighty two perches and allowance of six per cent &c. situate in Kiskiminitis township Armstrong County, Pa.

John Steel D.S.

To J. P. Brawley Esqr

Surveyor General

IN TESTIMONY that the above is a copy of the original remaining on file in the Department of Internal Affairs of Pennsylvania, made conformably to an Act of Assembly approved the 16th day of February, 1833, I have hereunto set my Hand and caused the Seal of said Department to be affixed at Harrisburg, this twenty fifth *day of* September *1906*

Isaac B. Brown

Secretary of Internal Affairs.