FORM No. I.

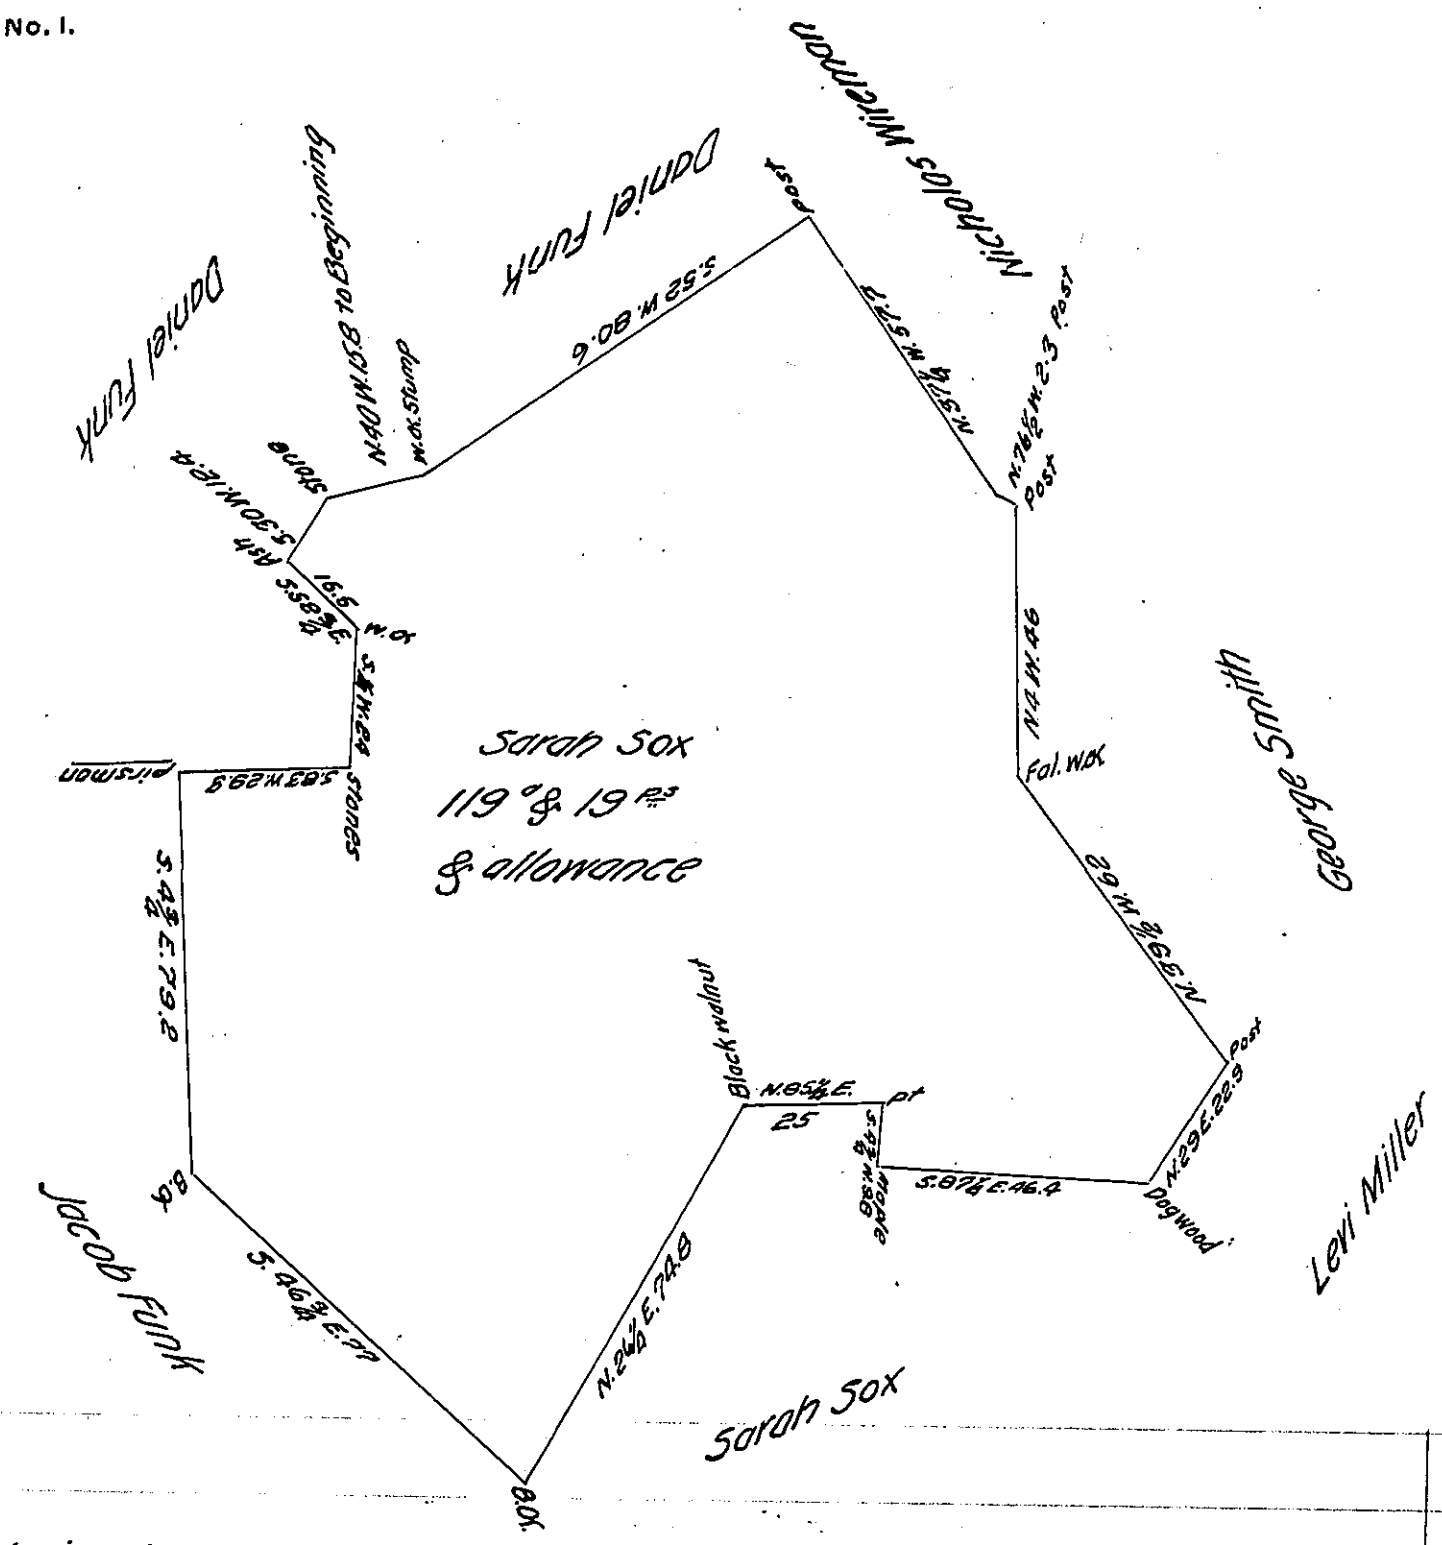

Situate in Hundingdon Township County of Adams being part of a Tract of Land granted unto John Ritchey in pursuance of a Warrant dated the 9th day of March 1753 Containing 312+ acres & Allowance, Surveyed for Sarah Sox the 17th day of October A.D. one Thousand Eight hundred & twenty one and the usual Allowance &c.

+ Say 322

To Samuel Cochran Esq.r S.G. Jno. Dickson D.S.

IN TESTIMONY that the above is a copy of the original remaining on file in the Department of Internal Affairs of Pennsylvania, made conformably to an Act of Assembly approved the 16th day of February, 1833, I have hereunto set my Hand and caused the Seal of said Department to be affixed at Harrisburg, this twenty ninth *day of* August *1906*

Isaac B. Brown

Secretary of Internal Affairs.