FORM No. I.

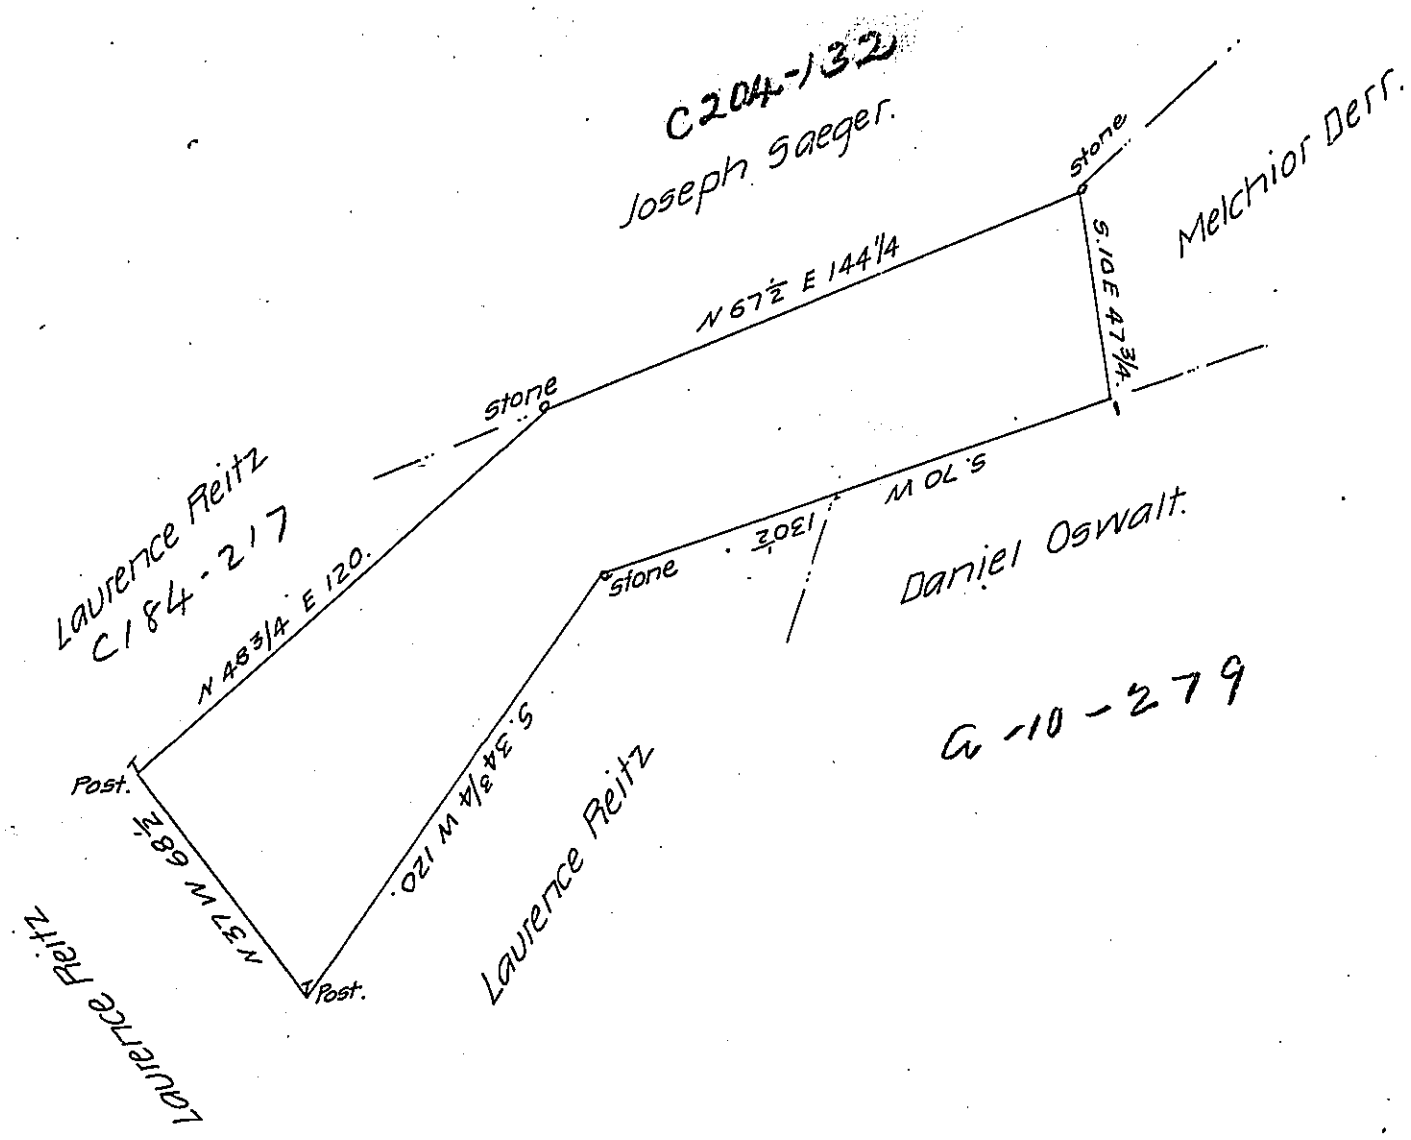

By Virtue of a Warrant dated the 20th February 1813 Surveyed the 8th October 1813 to John Reitz the above described tract of Land Situate in Lynn Township Lehigh County containing Seventy one acres one hundred and forty five perches and the allowance of Six P Cent &ce.

There is a good log house on the land in which a person resided when the land was Surveyed and grain has been raised thereon.

Geo. Palmer D.S.

To Richard T. Leech Esquire
Surveyor General.

IN TESTIMONY that the above is a copy of the original remaining on file in the Department of Internal Affairs of Pennsylvania, made conformably to an Act of Assembly approved the 16th day of February, 1833, I have hereunto set my Hand and caused the Seal of said Department to be affixed at Harrisburg, this twentieth *day of* September *1906*

Geo. E. Rhoads
Secretary of Internal Affairs.