FORM No. 1.

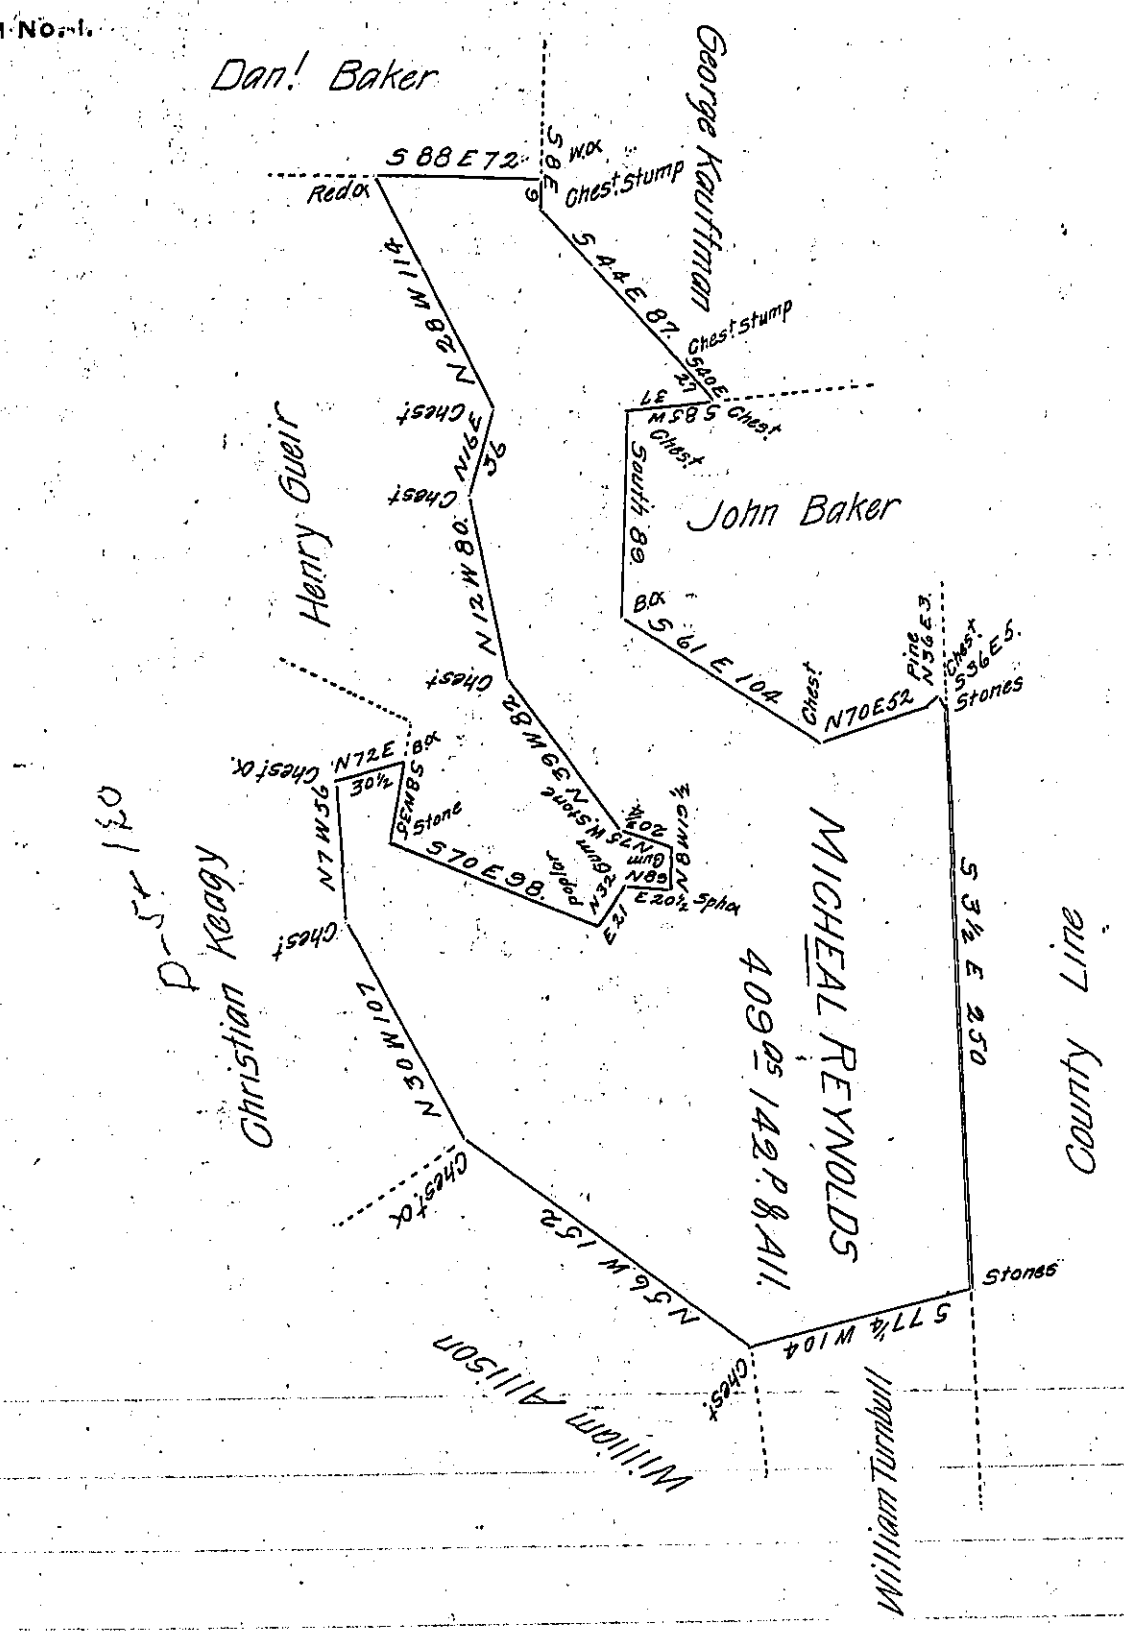

A Draught of a Tract of Land Situated in Washington Township Franklin County Containing Four hundred and nine acres and One hundred and forty two perches and the Usual Allowance of Six P. Cent for Roads &c. Surveyed for Samuel Hughes May 25th 1809 in persuance of a Warrant granted to Micheal Reynolds Dated Decemb. 6th 1792.

N.B. Part of the above Survey is claim'd by

George Kauffman on his Warrant Dated June 1th 1809.

To Andrew Porter Esq.r

Surveyor General of Penn.a

Thomas Poe D.S.

IN TESTIMONY that the above is a copy of the original remaining on file in the Department of Internal Affairs of Pennsylvania, made conformably to an Act of Assembly approved the 16th day of February, 1833, I have hereunto set my Hand and caused the Seal of said Department to be affixed at Harrisburg, this twenty first *day of* September *1906.*

Secretary of Internal Affairs.