FORM No. I.

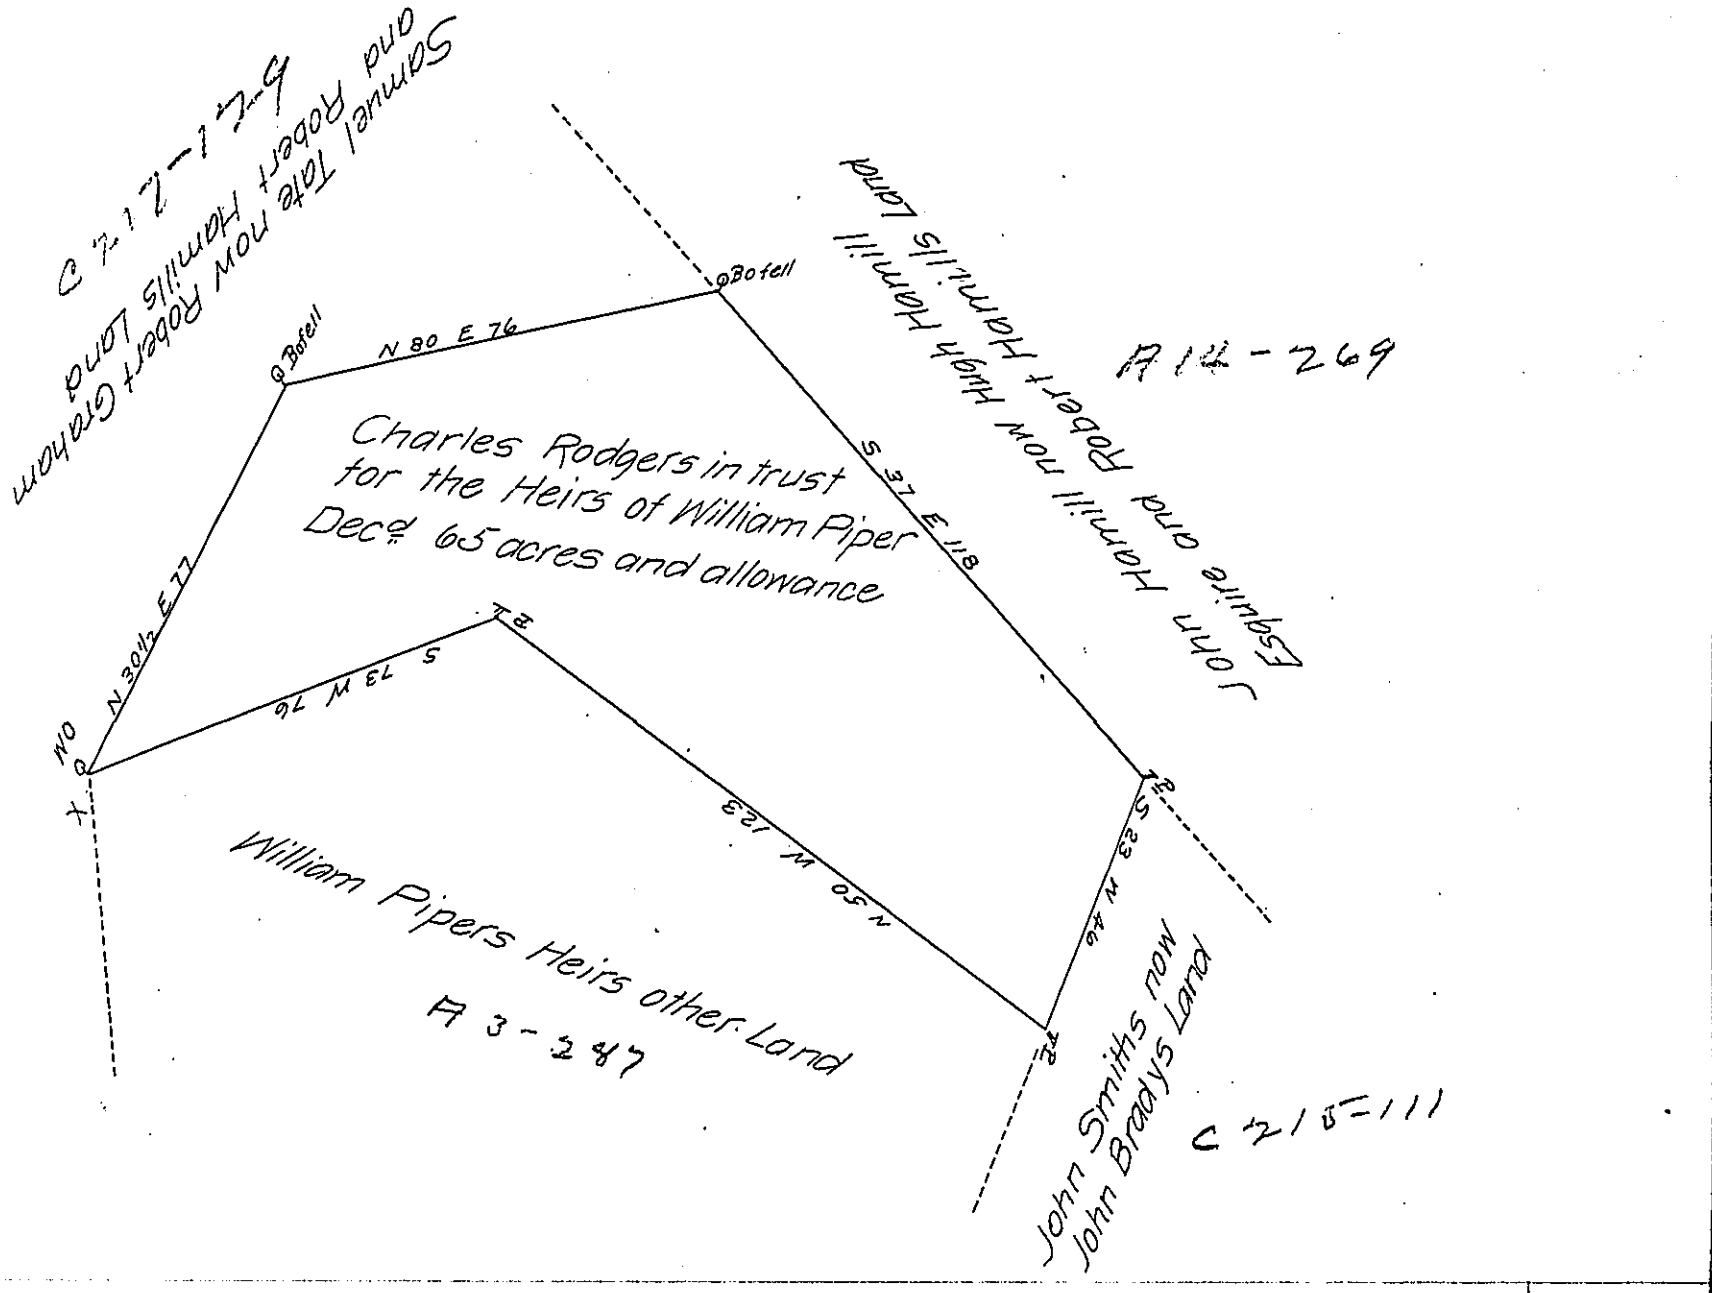

In pursuance of a Warrant dated Dec.r 2nd 1823 there was Survey.d for Charles Rodgers in trust for the Heires of William Piper Dec.d the above described tract of Land containing Sixty five acres with an allowance of six P Cent Situate in Fairfield township in the county of Westmoreland Survey.d March 12th 1824

Samuel Cochran Esquire
Surv.r Gen.l of Penn.a

P. Isaac Moore D.S.

IN TESTIMONY that the above is a copy of the original remaining on file in the Department of Internal Affairs of Pennsylvania, made conformably to an Act of Assembly approved the 16th day of February, 1833, I have hereunto set my Hand and caused the Seal of said Department to be affixed at Harrisburg, this eighteenth *day of* September *1906*

Isaac B. Brown

Secretary of Internal Affairs.