FORM No. 1.

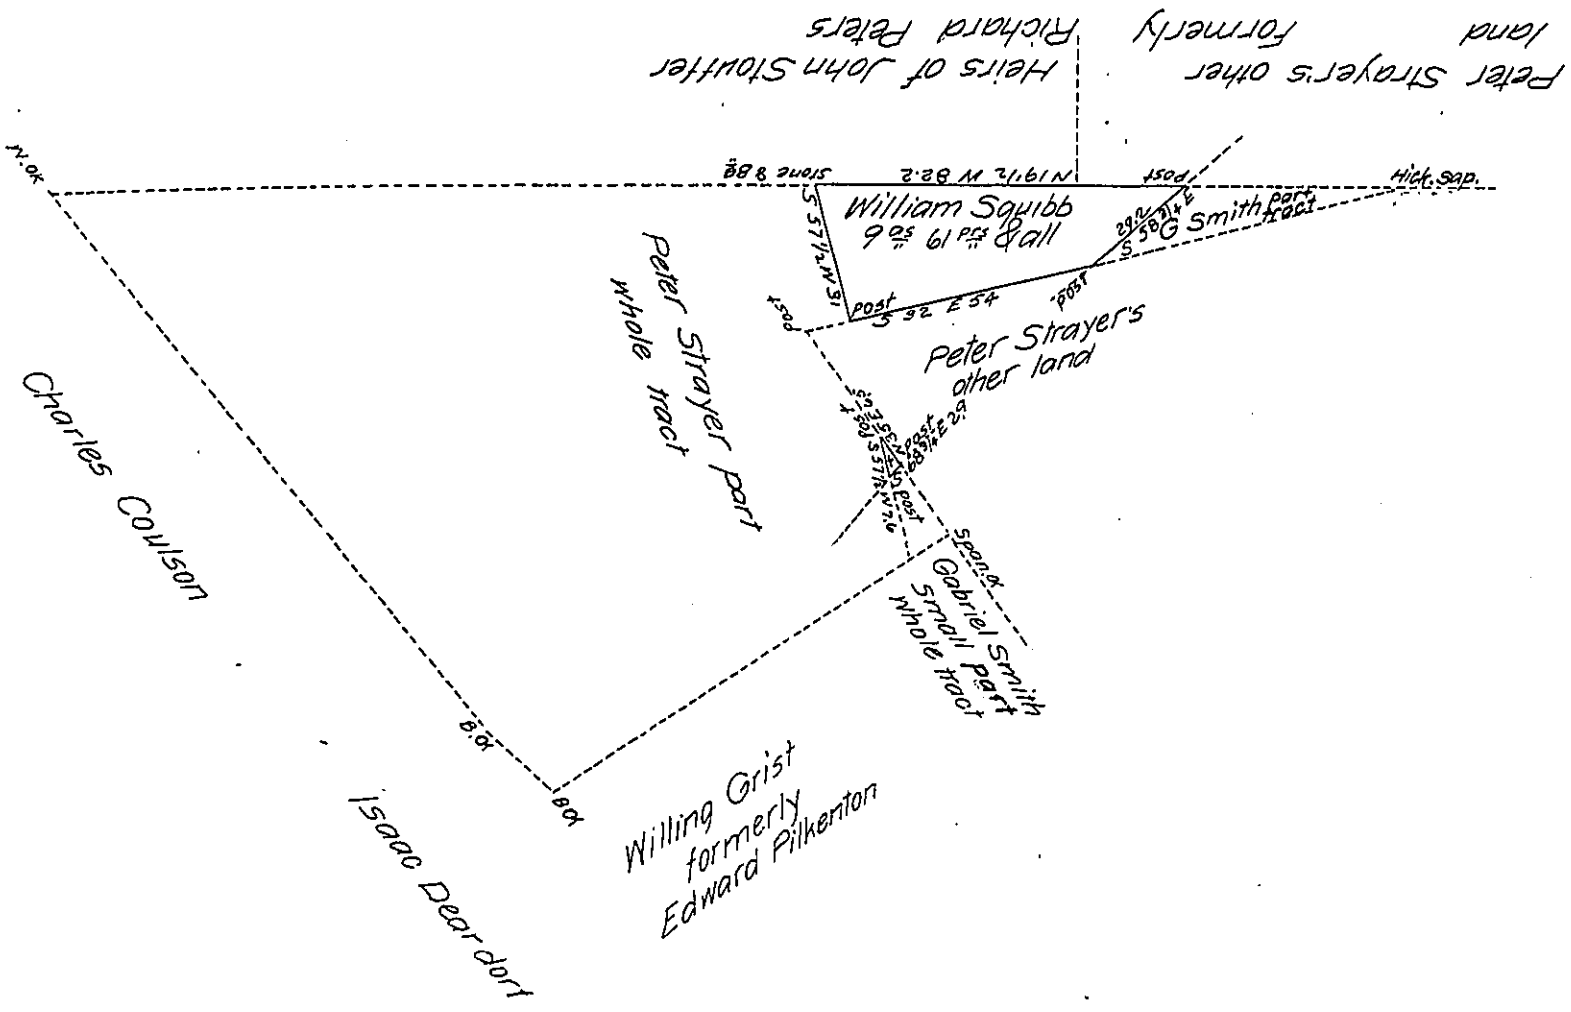

Situate in Franklin Township in the County of York Containing in the whole Nine Acres Sixty nine perches and allowance of six per cent (the fraction marked thus † containing eight perches & allowance) Parts of 92 as 83 ps & all as Surveyed by direction of Charles Lukens Esq then D.S. on the 16th day of March 1770 in pursuance of a Warrant for 100 as granted to William Squibb dated the 9th April 1751. Divided 5th December 1823 for Peter Strayer, owner of said parts

Samuel Cochran Esq. S.G.

Jacob Kirk Jr. D.S.

IN TESTIMONY that the above is a copy of the original remaining on file in the Department of Internal Affairs of Pennsylvania, made conformably to an Act of Assembly approved the 16th day of February, 1833, I have hereunto set my Hand and caused the Seal of said Department to be affixed at Harrisburg, this seventh day of September 1906

Isaac N. Harris

Secretary of Internal Affairs.