FORM No. 1.

225

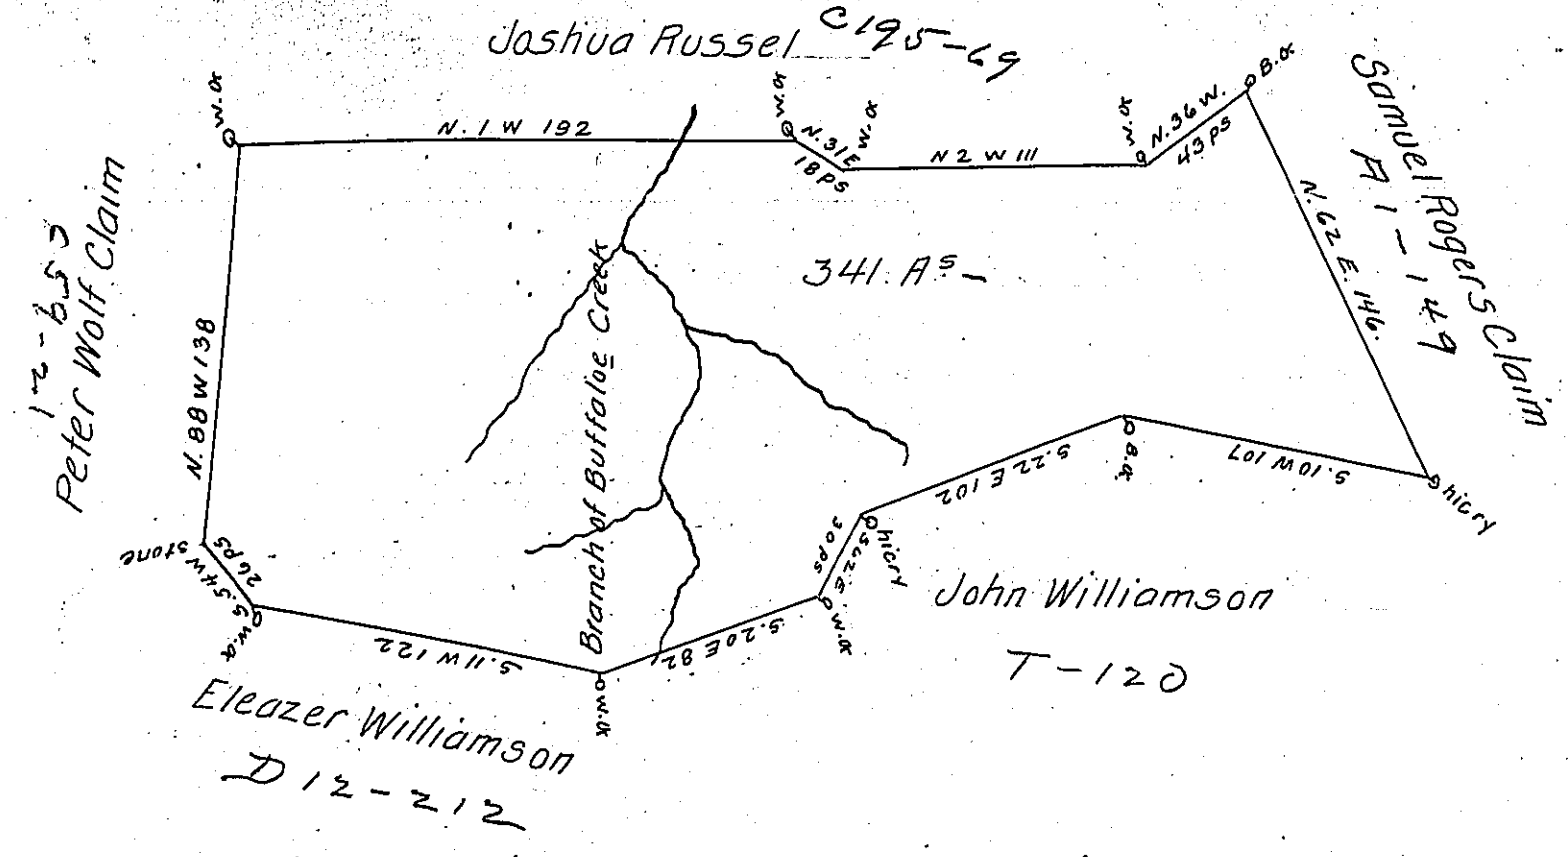

The above is a draught of survey made June 16th 1785. In pursuance of an Order granted Walter Summers - Dated December twenty first 1779. Called Racoons haunt. Containing 341 Acres & 12 perches - & is situate in Washington County.

A True Coppy

David Redick D.S.

We the Commisioners for adjusting Claims to unpatented lands In the Counties of Monungahela: Yohogania and Ohio - do hereby Ceritify that Walter Summers is entitled to four hundred acres of land in the County of Ohio - Situate on Buffaloe - to include his settlement made in the year: Seventeen hundred and Seventy three.

Given under our hands at Redstone old fort this twenty first day of December 1779 - & in the fourth year of the Commonwealth.

Test.

Sam! Irwin. Clk. pro. temp:

Francis Peyton
Phil. Pendleton
Joseph Holmes

Ref.d into the S. G. O the 30. Aug.t 1785.

IN TESTIMONY that the above is a copy of the original remaining on file in the Department of Internal Affairs of Pennsylvania, made conformably to an Act of Assembly approved the 16th day of February, 1833, I have hereunto set my Hand and caused the Seal of said Department to be affixed at Harrisburg, this twenty sixth day of November 1906.

Isaac B. Brown
Secretary of Internal Affairs.