FORM No. I.

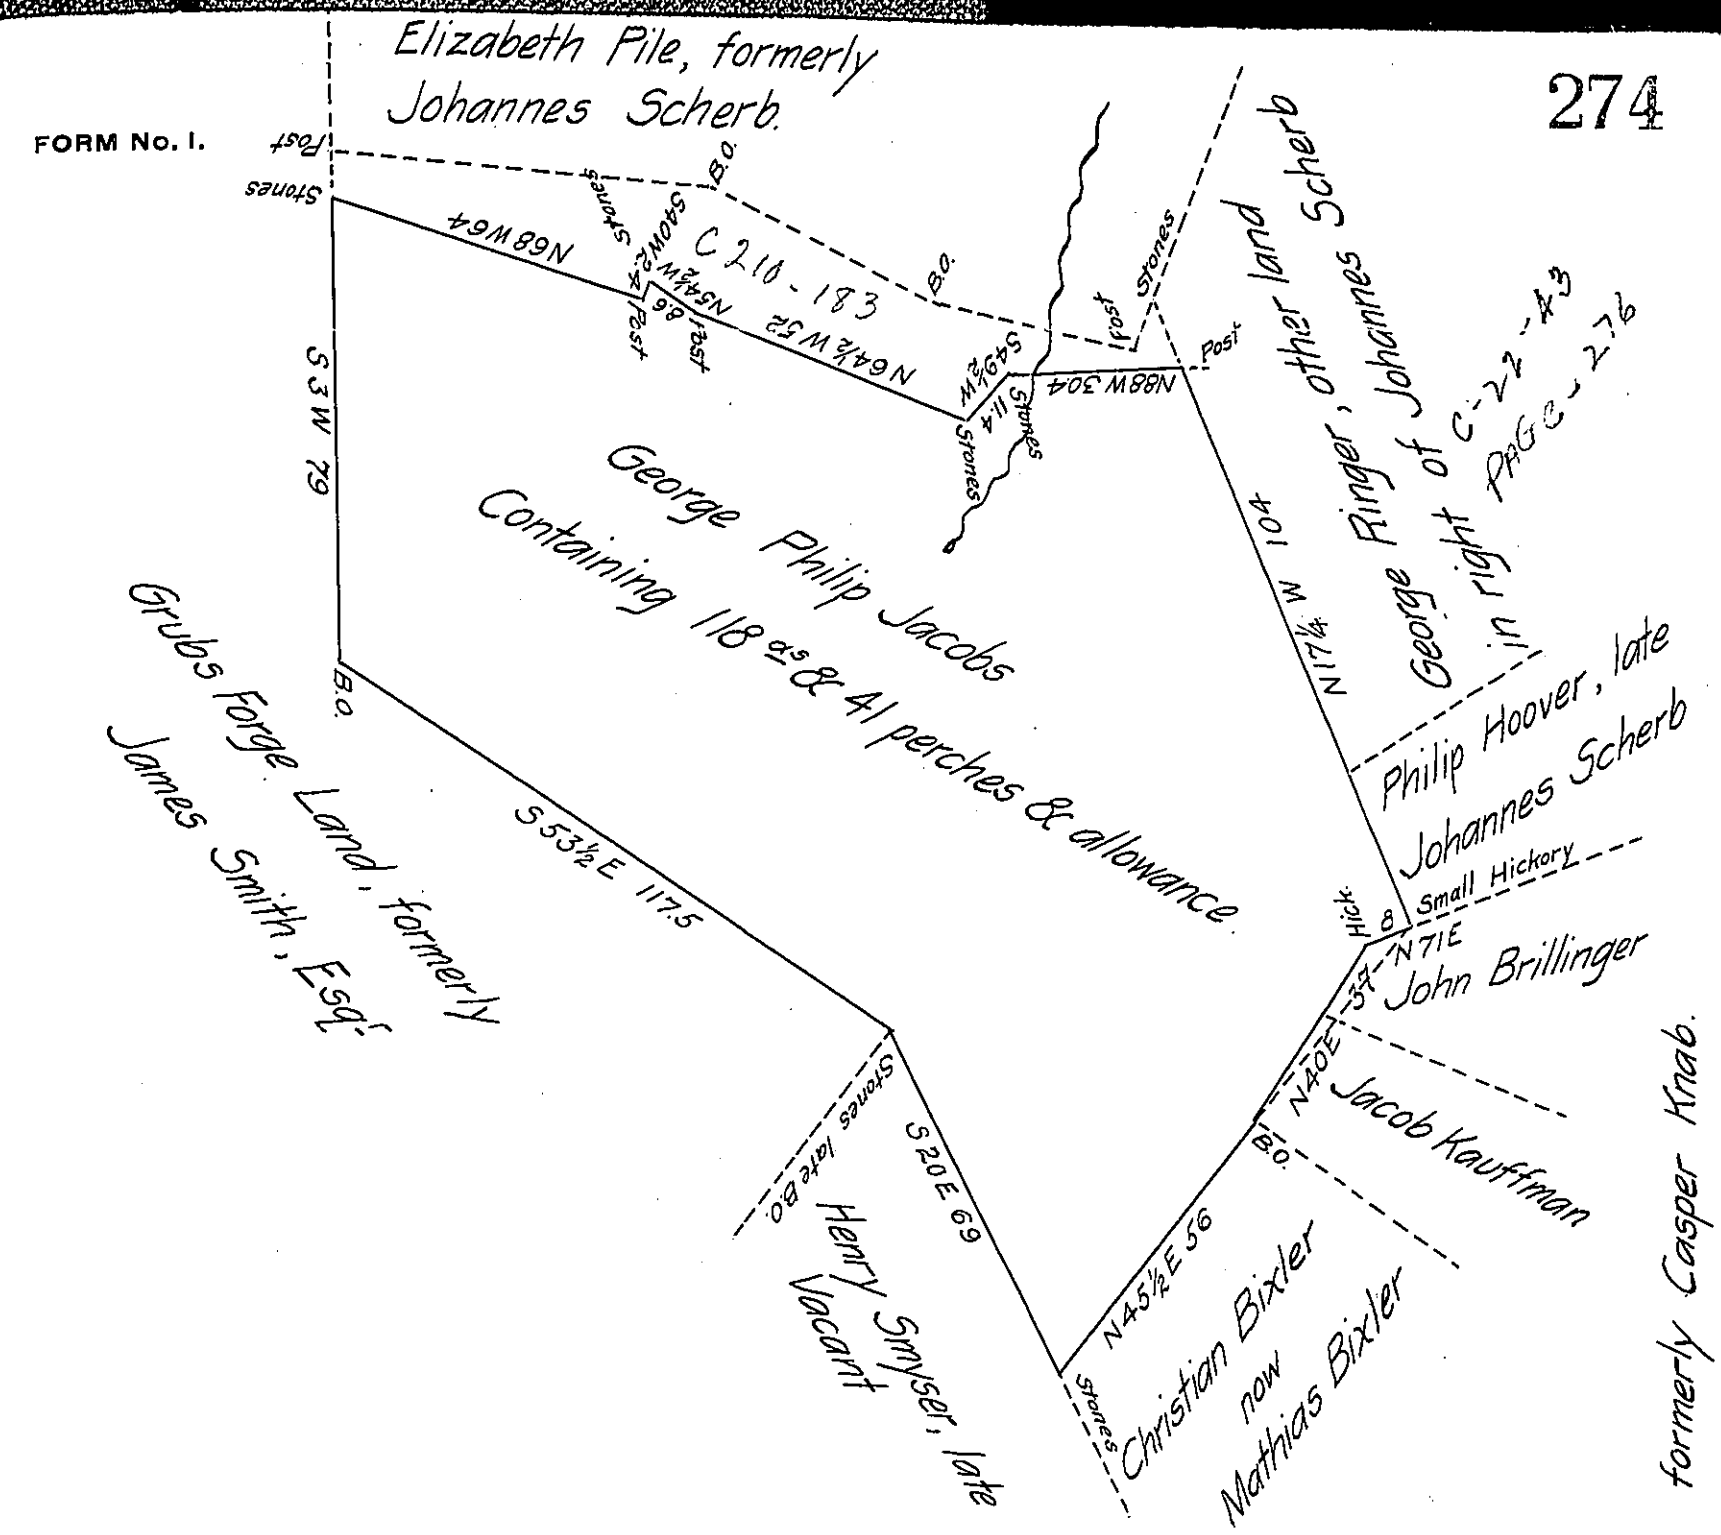

Situate in Manchester Township, in the County of York Containing as above Set forth 118 as & 41 perches & allowance &c. part of 128½ as & allowance &c. which was originally Surveyed on the — th day of ——— A.D. ——— by Charles Lukens, late D.S. In pursuance of an application for — as granted to George Philip Jacobs No. 4663 bearing date the 28th day of December 1767. Since Resurveyed & divided &c. Now on the 29th day of August A.D. 1838, Examined & Corrected the above & Ca at the request of George Ringer, the present owner, who requested me to make Return of the Same for Confirmation.

per D. Leese D.S.

To John Taylor, Esq.
Surveyor General

IN TESTIMONY that the above is a copy of the original remaining on file in the Department of Internal Affairs of Pennsylvania, made conformably to an Act of Assembly approved the 16th day of February, 1833, I have hereunto set my Hand and caused the Seal of said Department to be affixed at Harrisburg, this tenth day of October 1906.

Isaac D. Brown

Secretary of Internal Affairs.