FORM No. I.

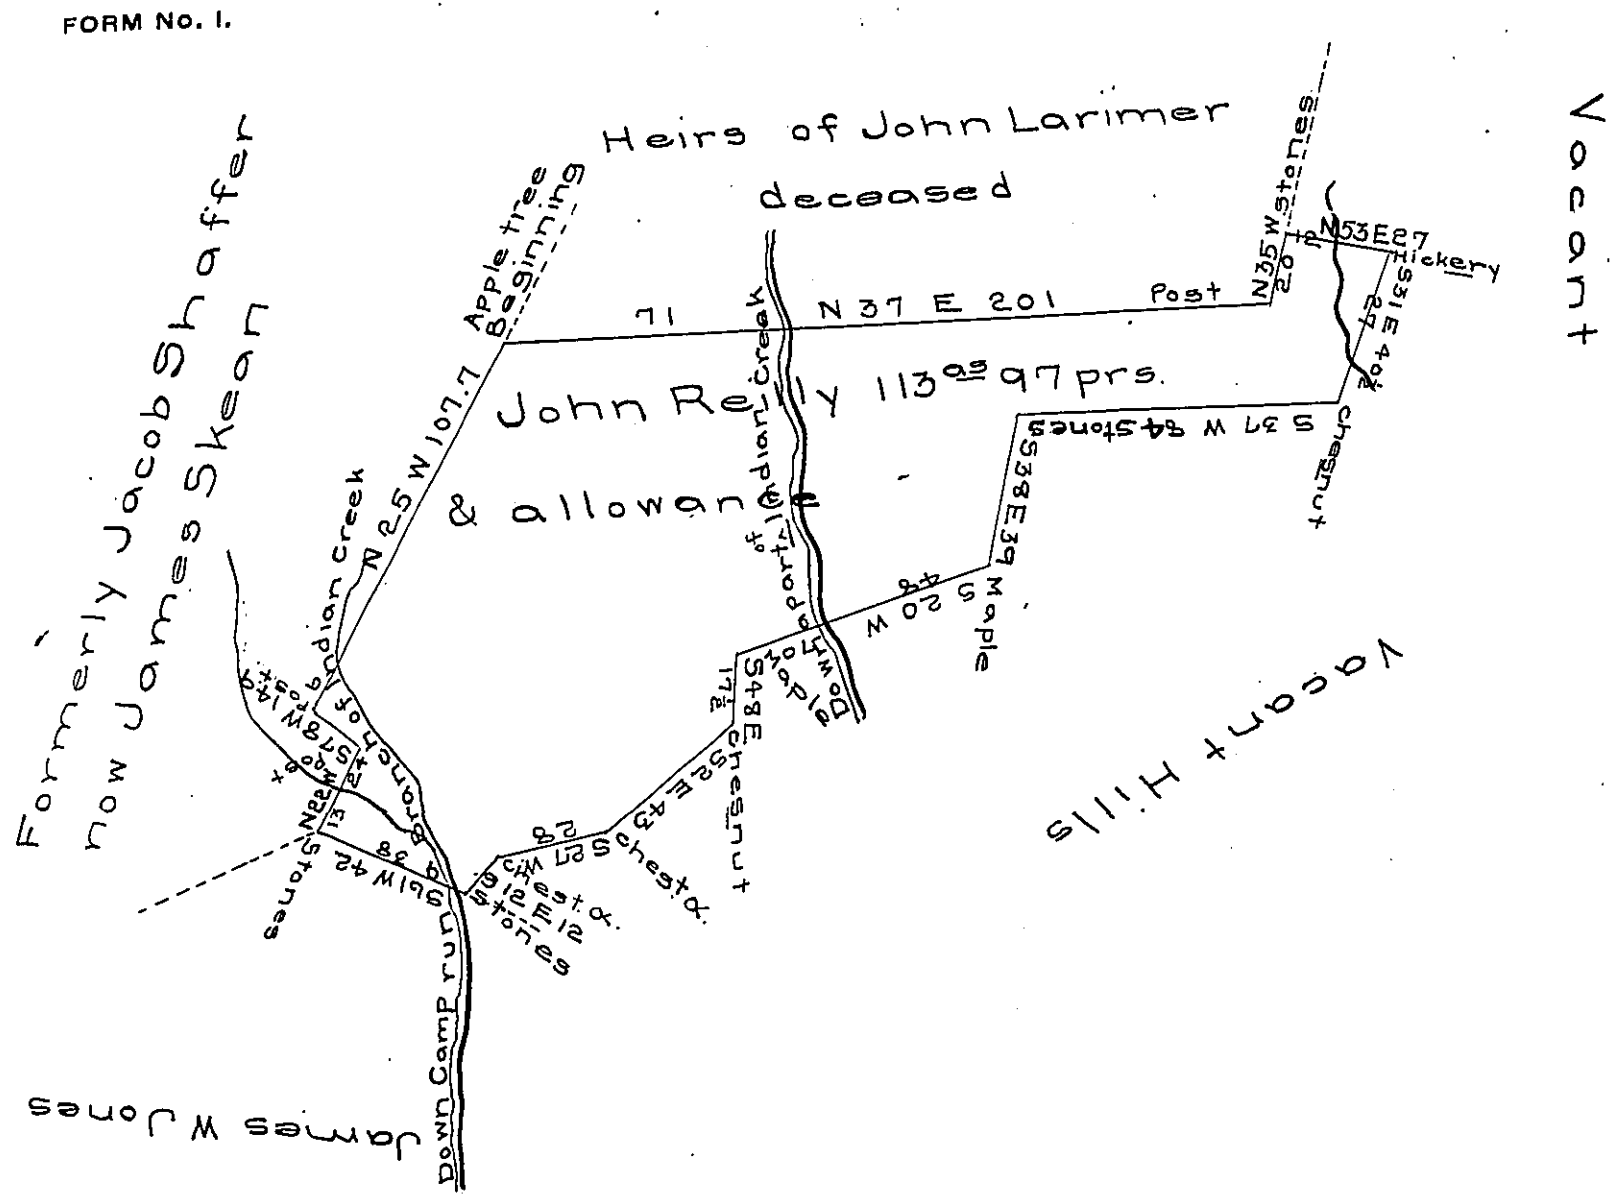


In pursuance of a warrant granted to John Reilly dated December the 6th 1815 surveyed on the 6th day of December 1826 the above described tract of land containing one hundred and thirteen acres ninety seven perches and the allowance proportioned at six per cent for roads & situate on the waters of Indian creek in Donegall township in the County of Westmoreland.

Gabriel Heister Esquire
Surveyor General of Pennᵃ } S.L. Carpenter D.S.

NB. I believe the above tract of land was first improved in the year AD. 1803 a family of persons was residing thereon at the time of making the survey. S.L.C.

*IN TESTIMONY that the above is a copy of the original remaining on file in the Department of Internal Affairs of Pennsylvania, made conformably to an Act of Assembly approved the 16th day of February, 1833, I have hereunto set my Hand and caused the Seal of said Department to be affixed at Harrisburg, this* tenth *day of* October *1906.*

Isaac B. Brown
*Secretary of Internal Affairs.*