FORM No. 1.

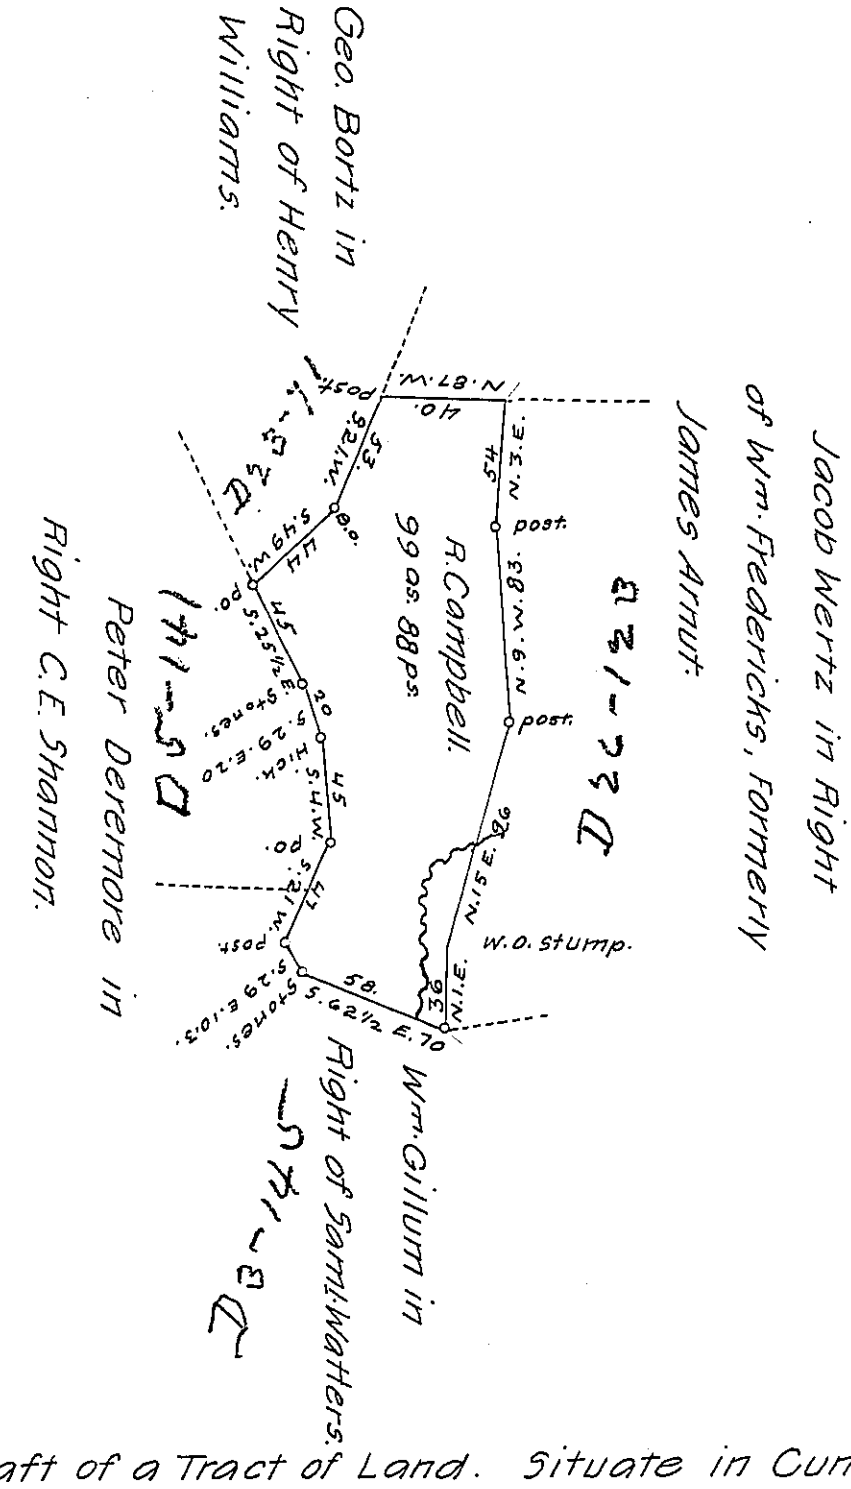

A Draft of a Tract of Land. Situate in Cumberland Valley Township, Bedford County Containing 99 as. 88 perches and the usual allowance of Six per. Cent for Roads &c. Surveyed the 25" day of May, 1861, in pursuance of a Warrant granted to Robert Campbell dated the 6" day of May A.D. 1788.

Sam'l Ketterman, C.S.

To Henry Souther, Esqr.
S.G.

IN TESTIMONY that the above is a copy of the original remaining on file in the Department of Internal Affairs of Pennsylvania, made conformably to an Act of Assembly approved the 16th day of February, 1833, I have hereunto set my Hand and caused the Seal of said Department to be affixed at Harrisburg, this twelfth *day of* November, *1906*

Isaac B. Brown

Secretary of Internal Affairs.