FORM No. I.

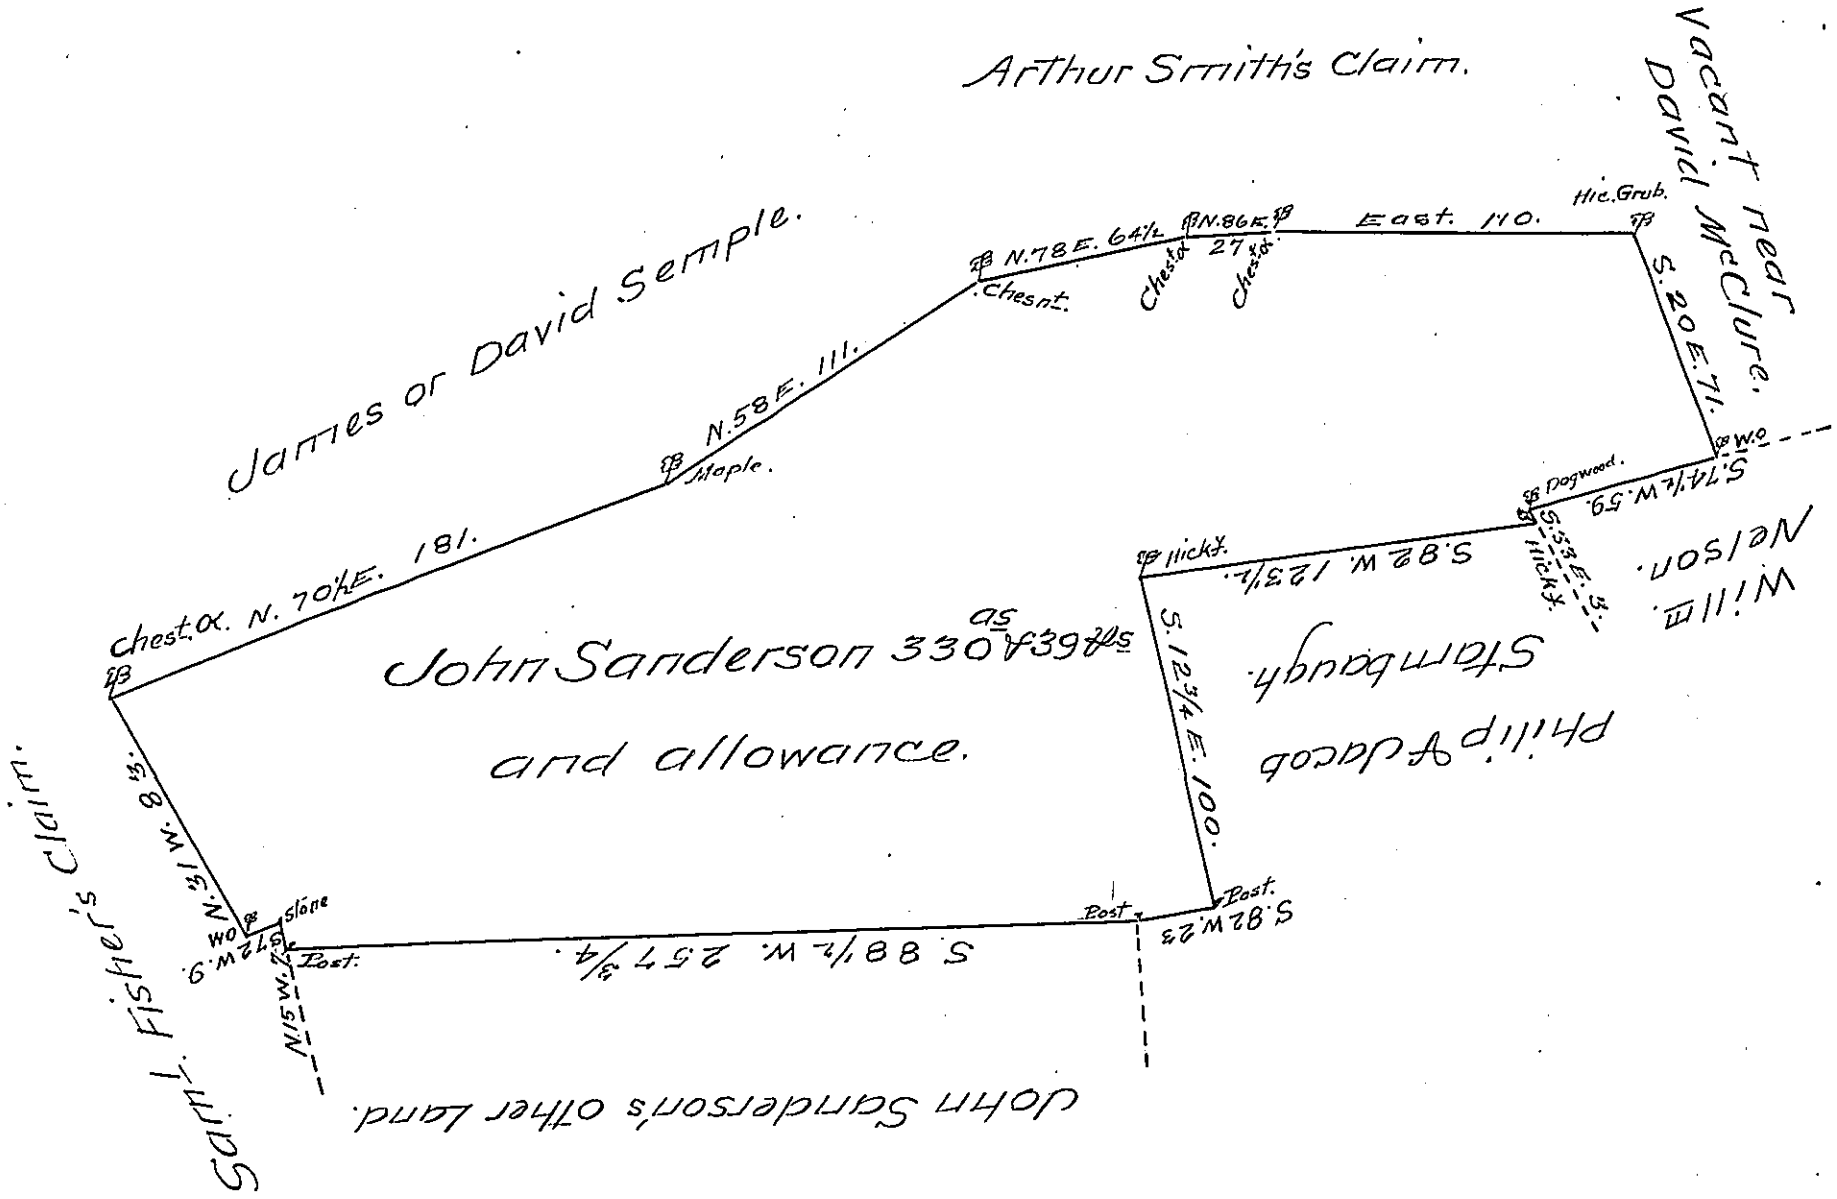

The Draught of a Tract of Land situate in Tyrone Township Cumberland County Containing Three Hundred and Thirty acres and 39 Perches and allowance of Six ℔ Cent for Roads Ꝑ Surveyed December 23rd. 1790 in Pursuance of a Warrant to John Sanderson Dated August 28th 1789

Pr Saml. Lyon D.S.

To Daniel Brodhead Esqr.
Surveyor General

IN TESTIMONY that the above is a copy of the original remaining on file in the Department of Internal Affairs of Pennsylvania, made conformably to an Act of Assembly approved the 16th day of February, 1833, I have hereunto set my Hand and caused the Seal of said Department to be affixed at Harrisburg, this Thirteenth *day of* November *1906*

Isaac B. Brown
Secretary of Internal Affairs.