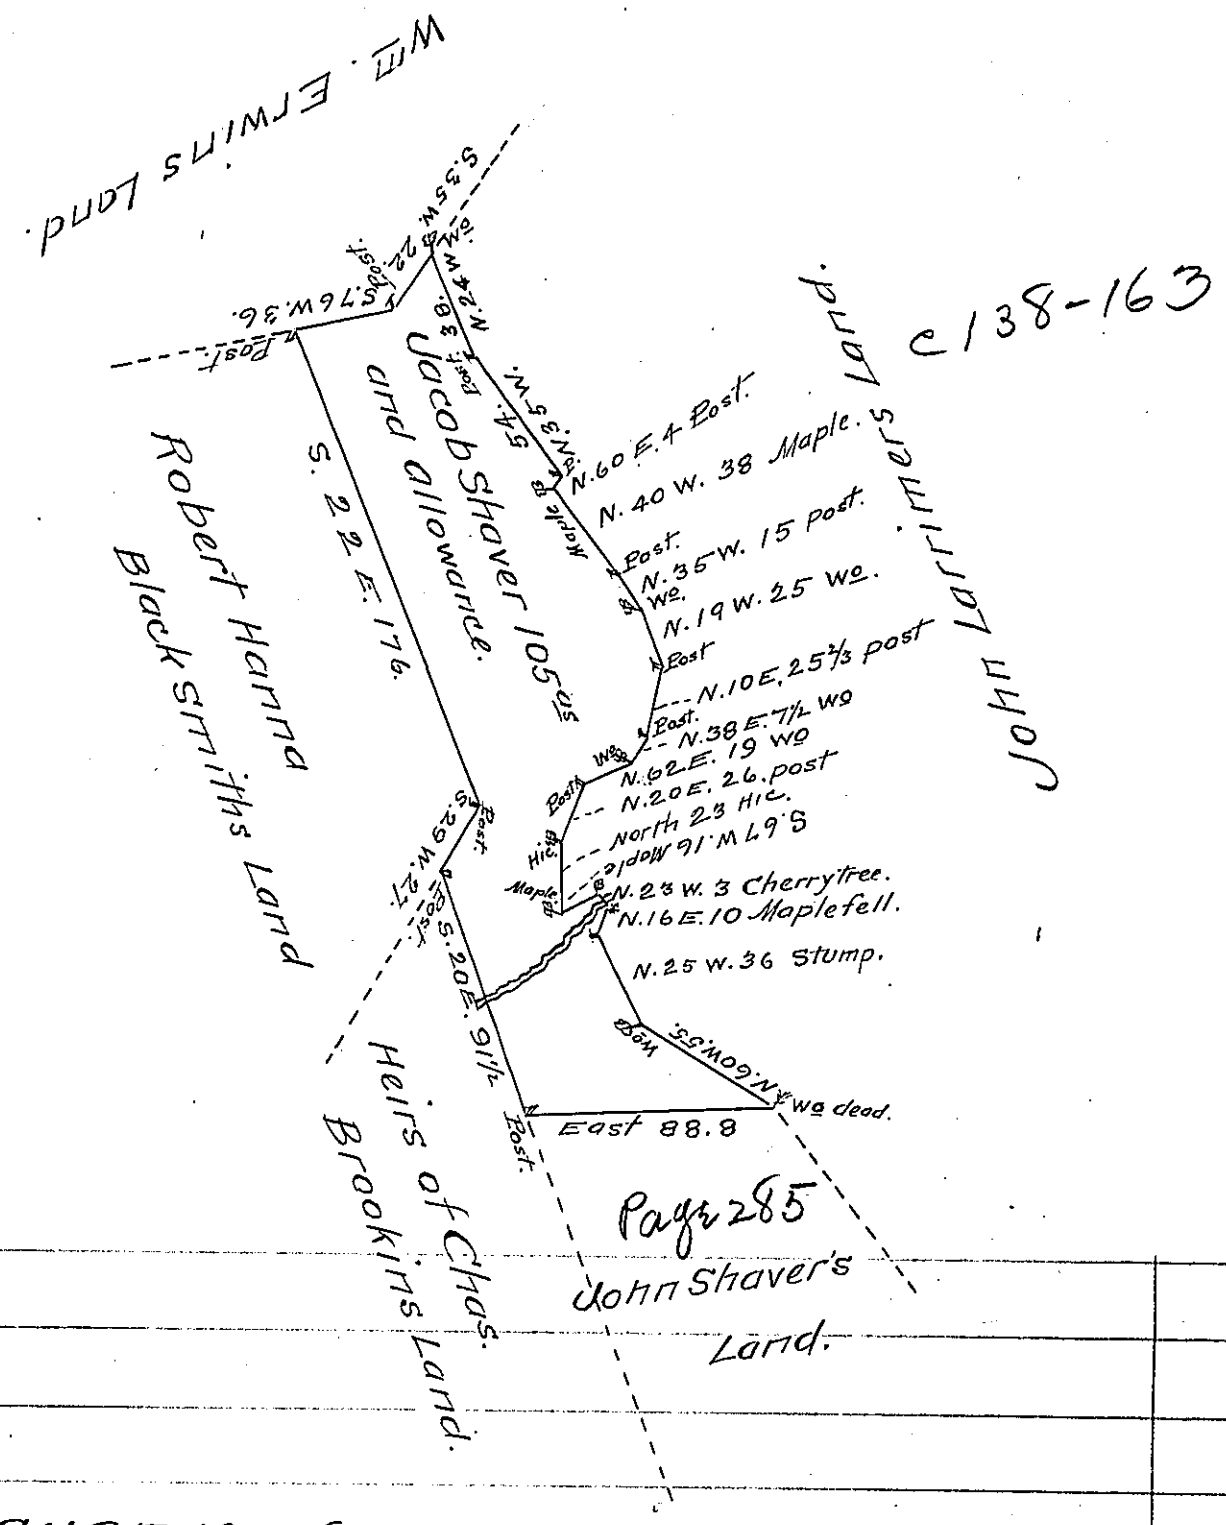

See Page 285

c 138-163

In pursuance of a warrant dated Septr. 6th 1793 there was Survey'd for Jacob Shaver the above described Tract of Land containing one hundred and five acres with an allowance of Six ℔ Cent Situate in Donegal Township in the County of Westmoreland Survey'd Apl. 18th 1804

℔ John Moore D.S.

Samuel Cochran Esquire
Survr. Genl. of Pennsa.

IN TESTIMONY that the above is a copy of the original remaining on file in the Department of Internal Affairs of Pennsylvania, made conformably to an Act of Assembly approved the 16th day of February, 1833, I have hereunto set my Hand and caused the Seal of said Department to be affixed at Harrisburg, this Seventeenth *day of* January *1907.*

Isaac B. Brown

Secretary of Internal Affairs.