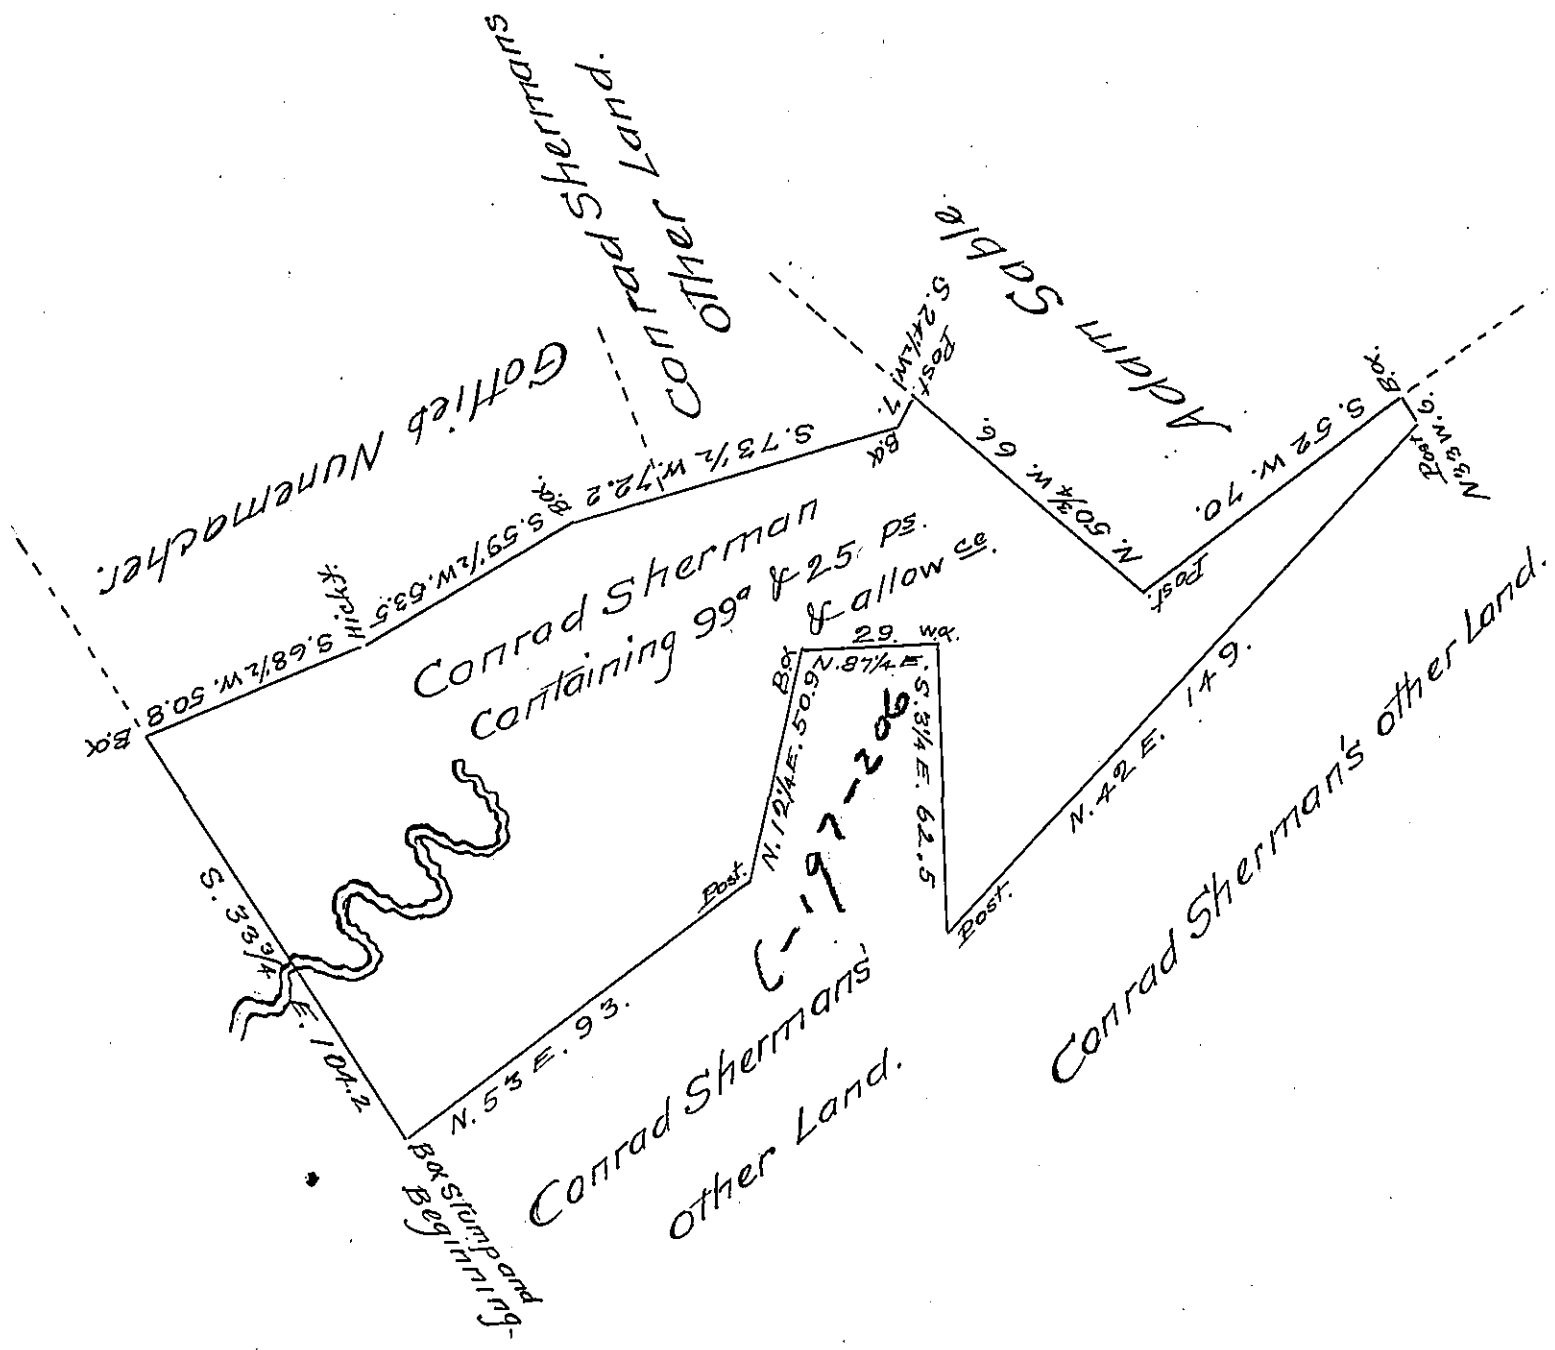


Situate in Manheim Township on the County of York Containing as above set forth 99a & 25 Perches and allowance Surveyed the 18th & 19th days of November Anno Domini 1807 In Pursuance of a Warrant for 95a Granted to Conrad Sherman bearing date the 25th day of September Anno Domini 1807

Per Jacob Spangler D.S.
John Eichelberger D.S.

To Samuel Cochran Esqr.
Surveyor General
Lancaster Pa.

*IN TESTIMONY that the above is a copy of the original remaining on file in the Department of Internal Affairs of Pennsylvania, made conformably to an Act of Assembly approved the 16th day of February, 1833, I have hereunto set my Hand and caused the Seal of said Department to be affixed at Harrisburg, this* seventeenth *day of* January *1907.*

Secretary of Internal Affairs.