FORM NO. 1.

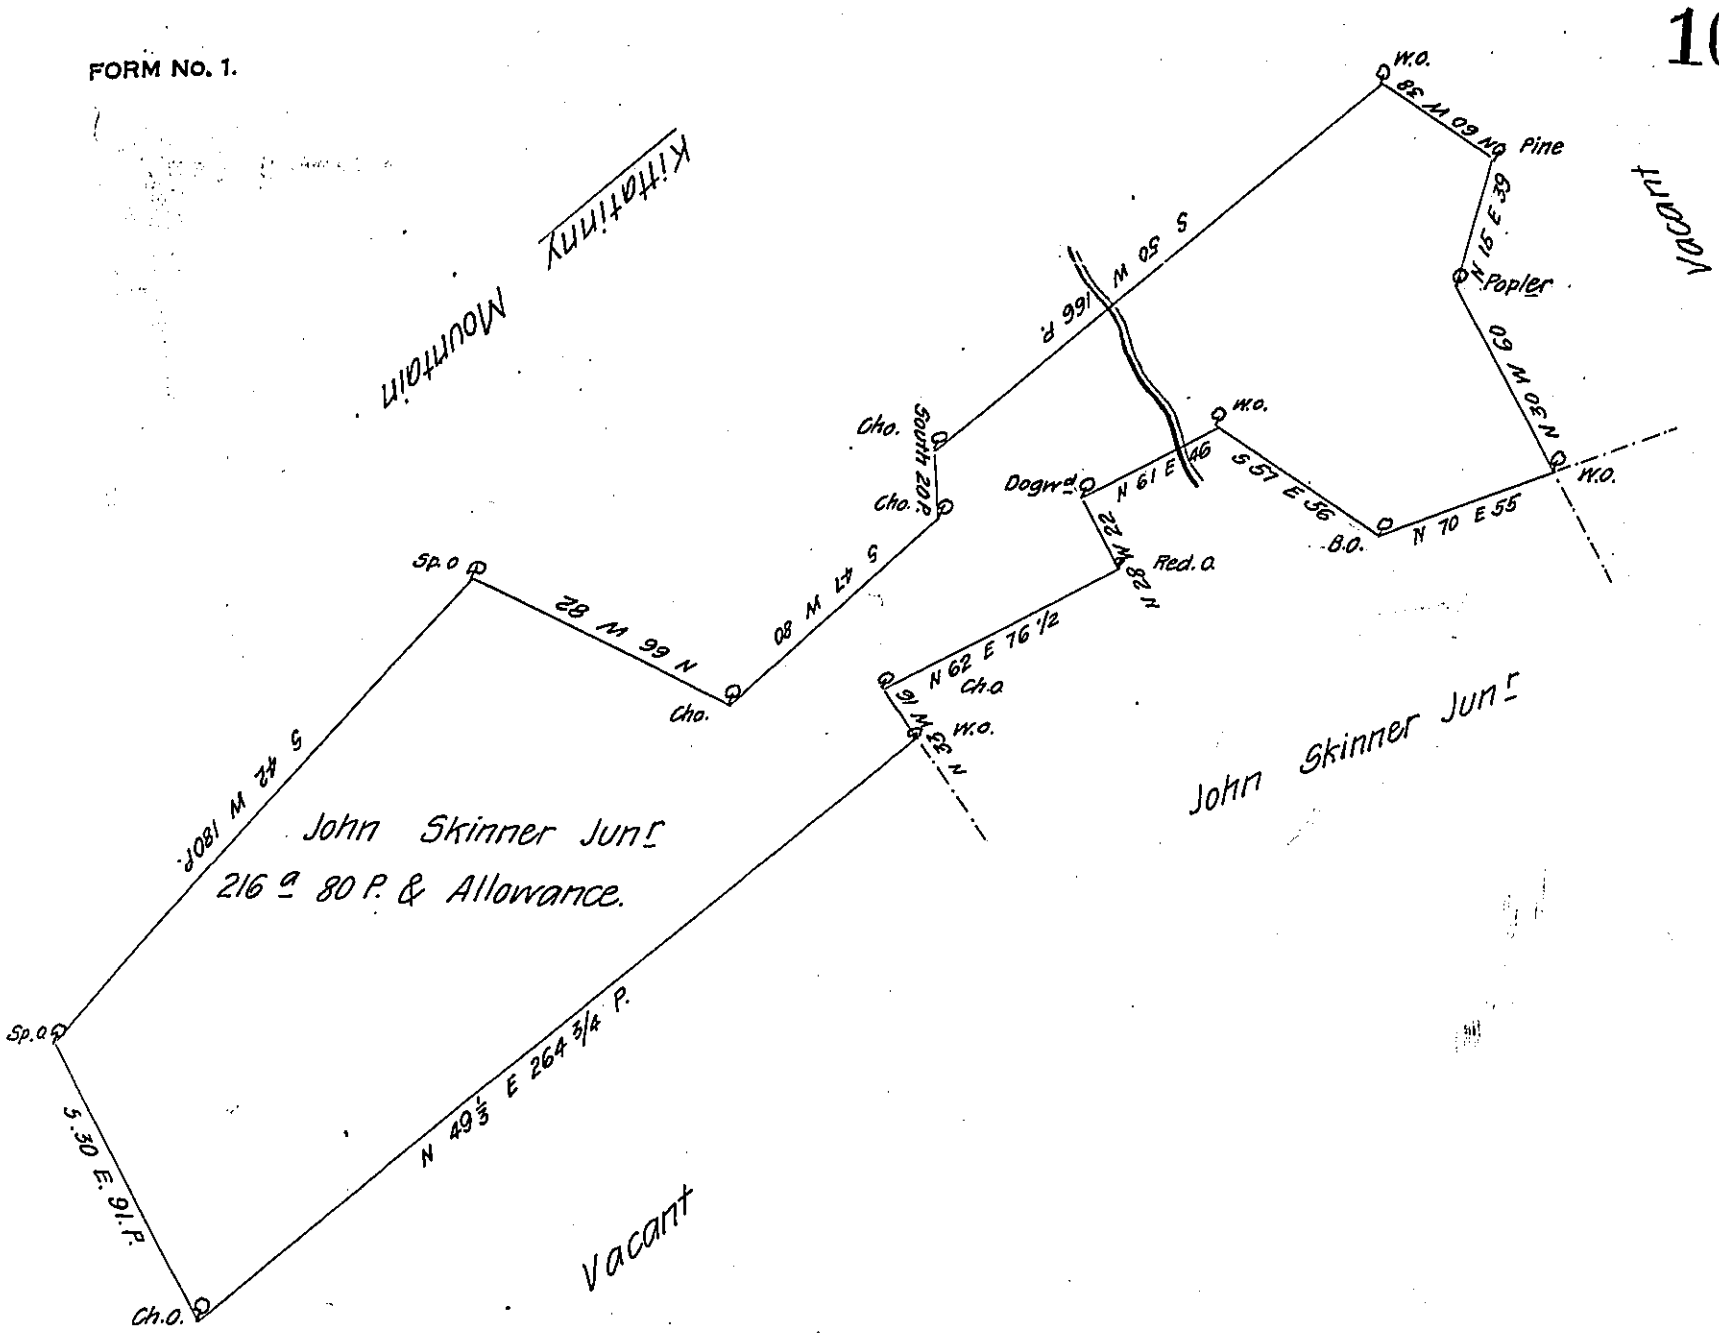

in Letterkenny Towp

A Draft of a Tract of Land situate, in the Horse-Valley in the County of Franklin Containing two hundred and sixteen Acres and eighty Perches and the Allowance of Six P. Cent for Roads &c. Survey'd May 21st 1793 in pursuance of a Warrant granted to John Skinner Junr bearing date the 17th day of November 1787

Matthw Henderson D.S.

To Daniel Brodhead Esquire

Surveyor General of Pennsylvania

IN TESTIMONY that the above is a copy of the original remaining on file in the Department of Internal Affairs of Pennsylvania, made comformably to an Act of Assembly approved the 16th day of February 1833, I have hereunto set my hand and caused the Seal of said Department to be affixed at Harrisburg, this nineteenth *day of* December *1906*

Isaac D Jones

Secretary of Internal Affairs.