FORM NO 1.

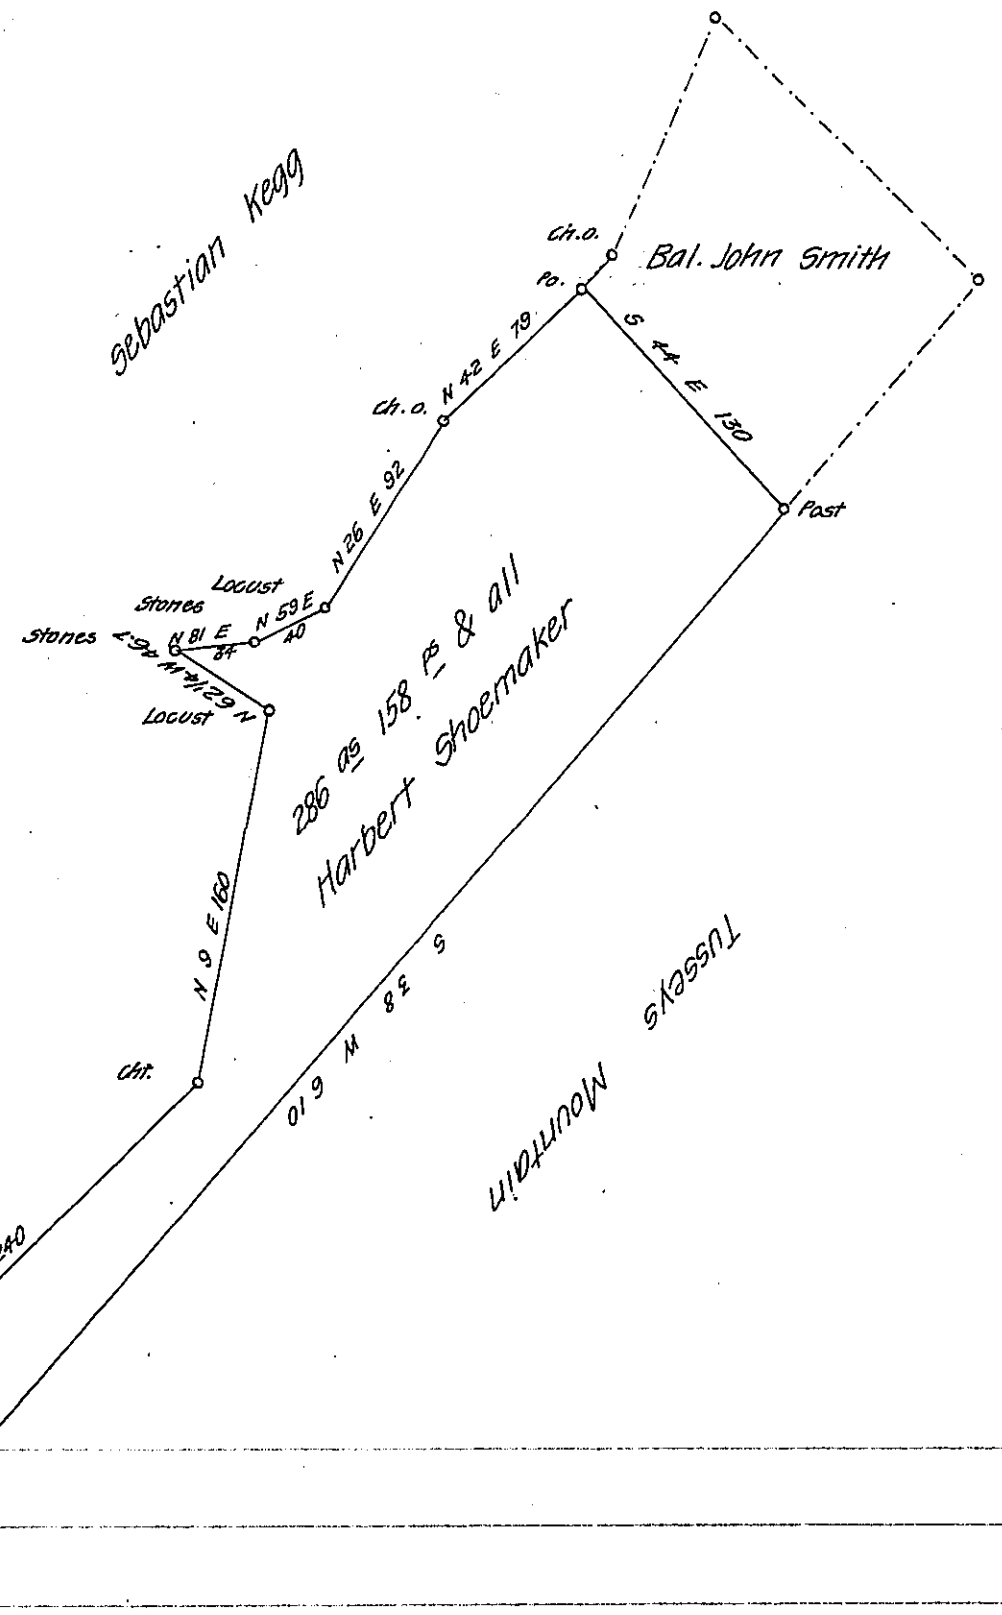

Situate on the North West side of Tussey's Mountain in Colerain Township Bedford County Containing 286 Acres 158 perches and the usual allowance of Six per Cent for Roads Surveyed for Harbert Shoemaker being a part of a larger tract of land Containing 368½ as and allowance of land Originally surveyed on Warrant to John Smith dated the 10th April 1794

Sam'l Ketterman C. S.

To J. M. Campbell Esq'r

S. G.

IN TESTIMONY that the above is a copy of the original remaining on file in the Department of Internal Affairs of Pennsylvania, made conformably to an Act of Assembly approved the 16th day of February, 1833, I have hereunto set my Hand and caused the Seal of said Department to be affixed at Harrisburg, this twenty fourth day of January 1907

Isaac B. Brown

Secretary of Internal Affairs.