FORM No. 1.

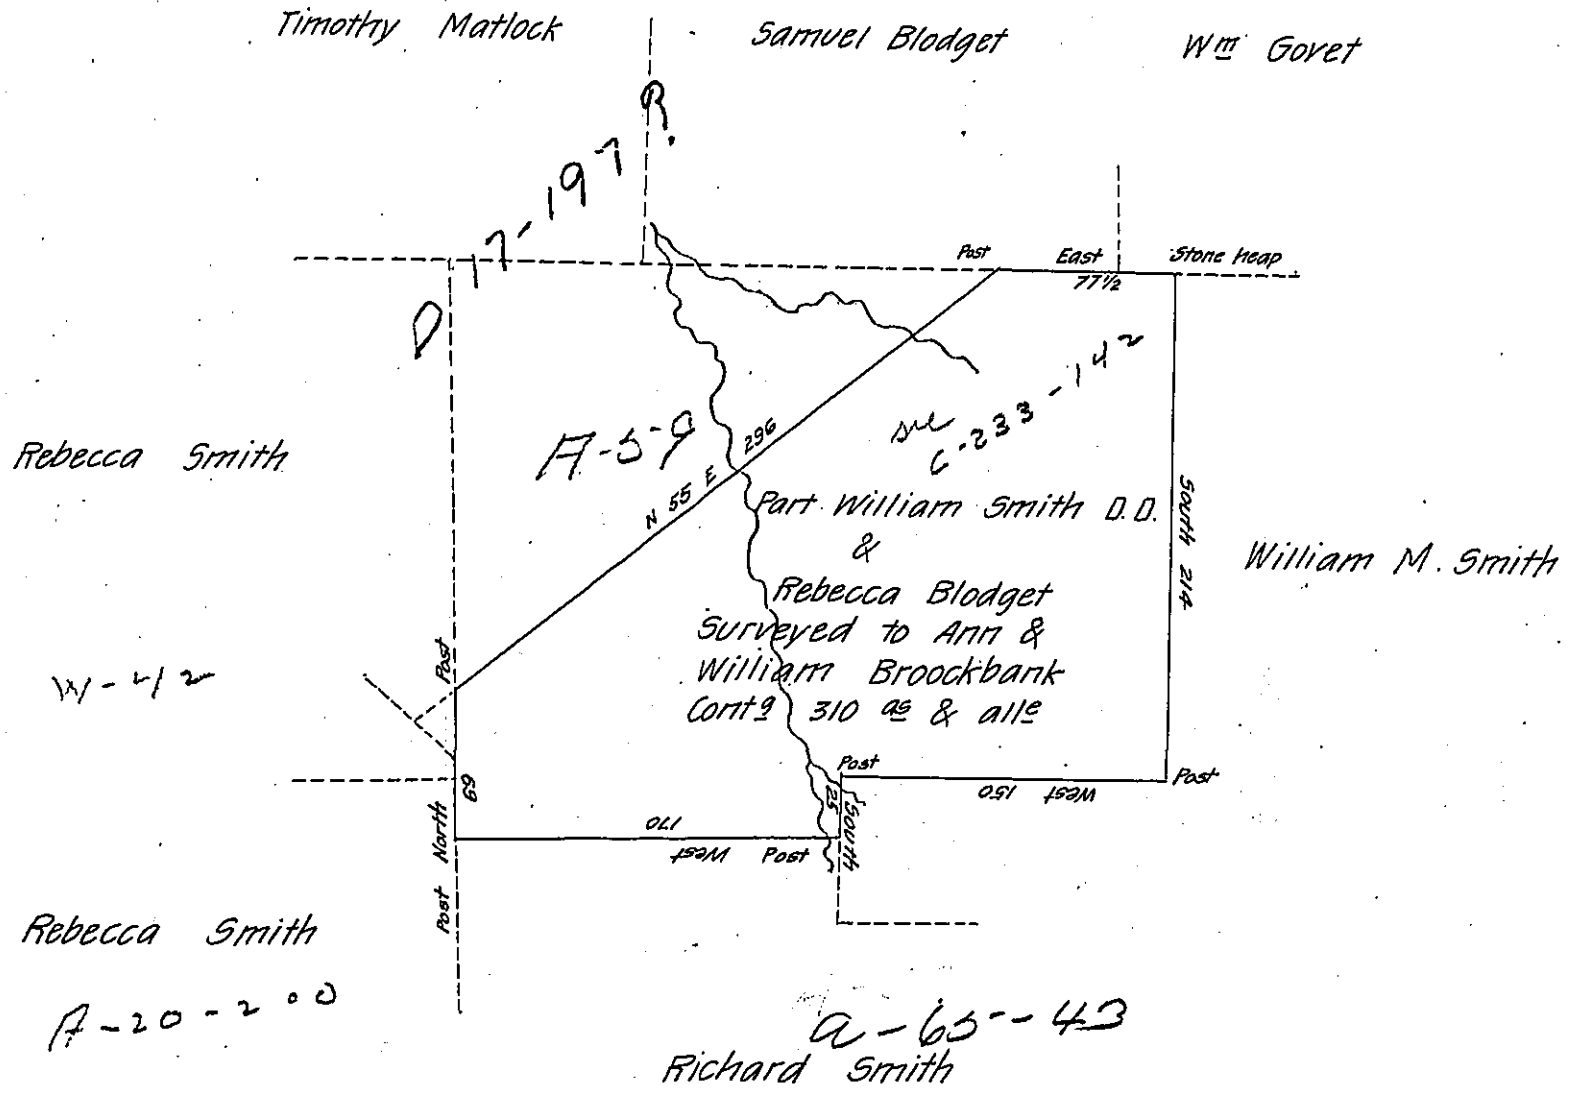

A Draft of a Survey made for Ann & William Broockbank on the 3d day of Decr A.D. 1825 being a part of a larger tract originally surveyed on two Warrants dated, viz. William Smith O.O. for 100 as 7th day of April 1792 & Rebecca Blodget for 300 as 21st day of Decr A.D. 1792 Situate on the waters of the North fork of little Conemaugh in Summerhill Township & Cambria County. The Part surd to Ann & Wm Broockbank contains three hundred and ten acres and the useal allowance of six per cent.

Stephen Lloyd D.S.

Gabl Hiester Esqr

Surveyor General.

IN TESTIMONY that the above is a copy of the original remaining on file in the Department of Internal Affairs of Pennsylvania, made comformably to an Act of Assembly approved the 16th day of February 1833, I have hereunto set my hand and caused the Seal of said Department to be affixed at Harrisburg, this fourth *day of* March *1907*

Isaac B. Brown

Secretary of Internal Affairs.