FORM No. 1.

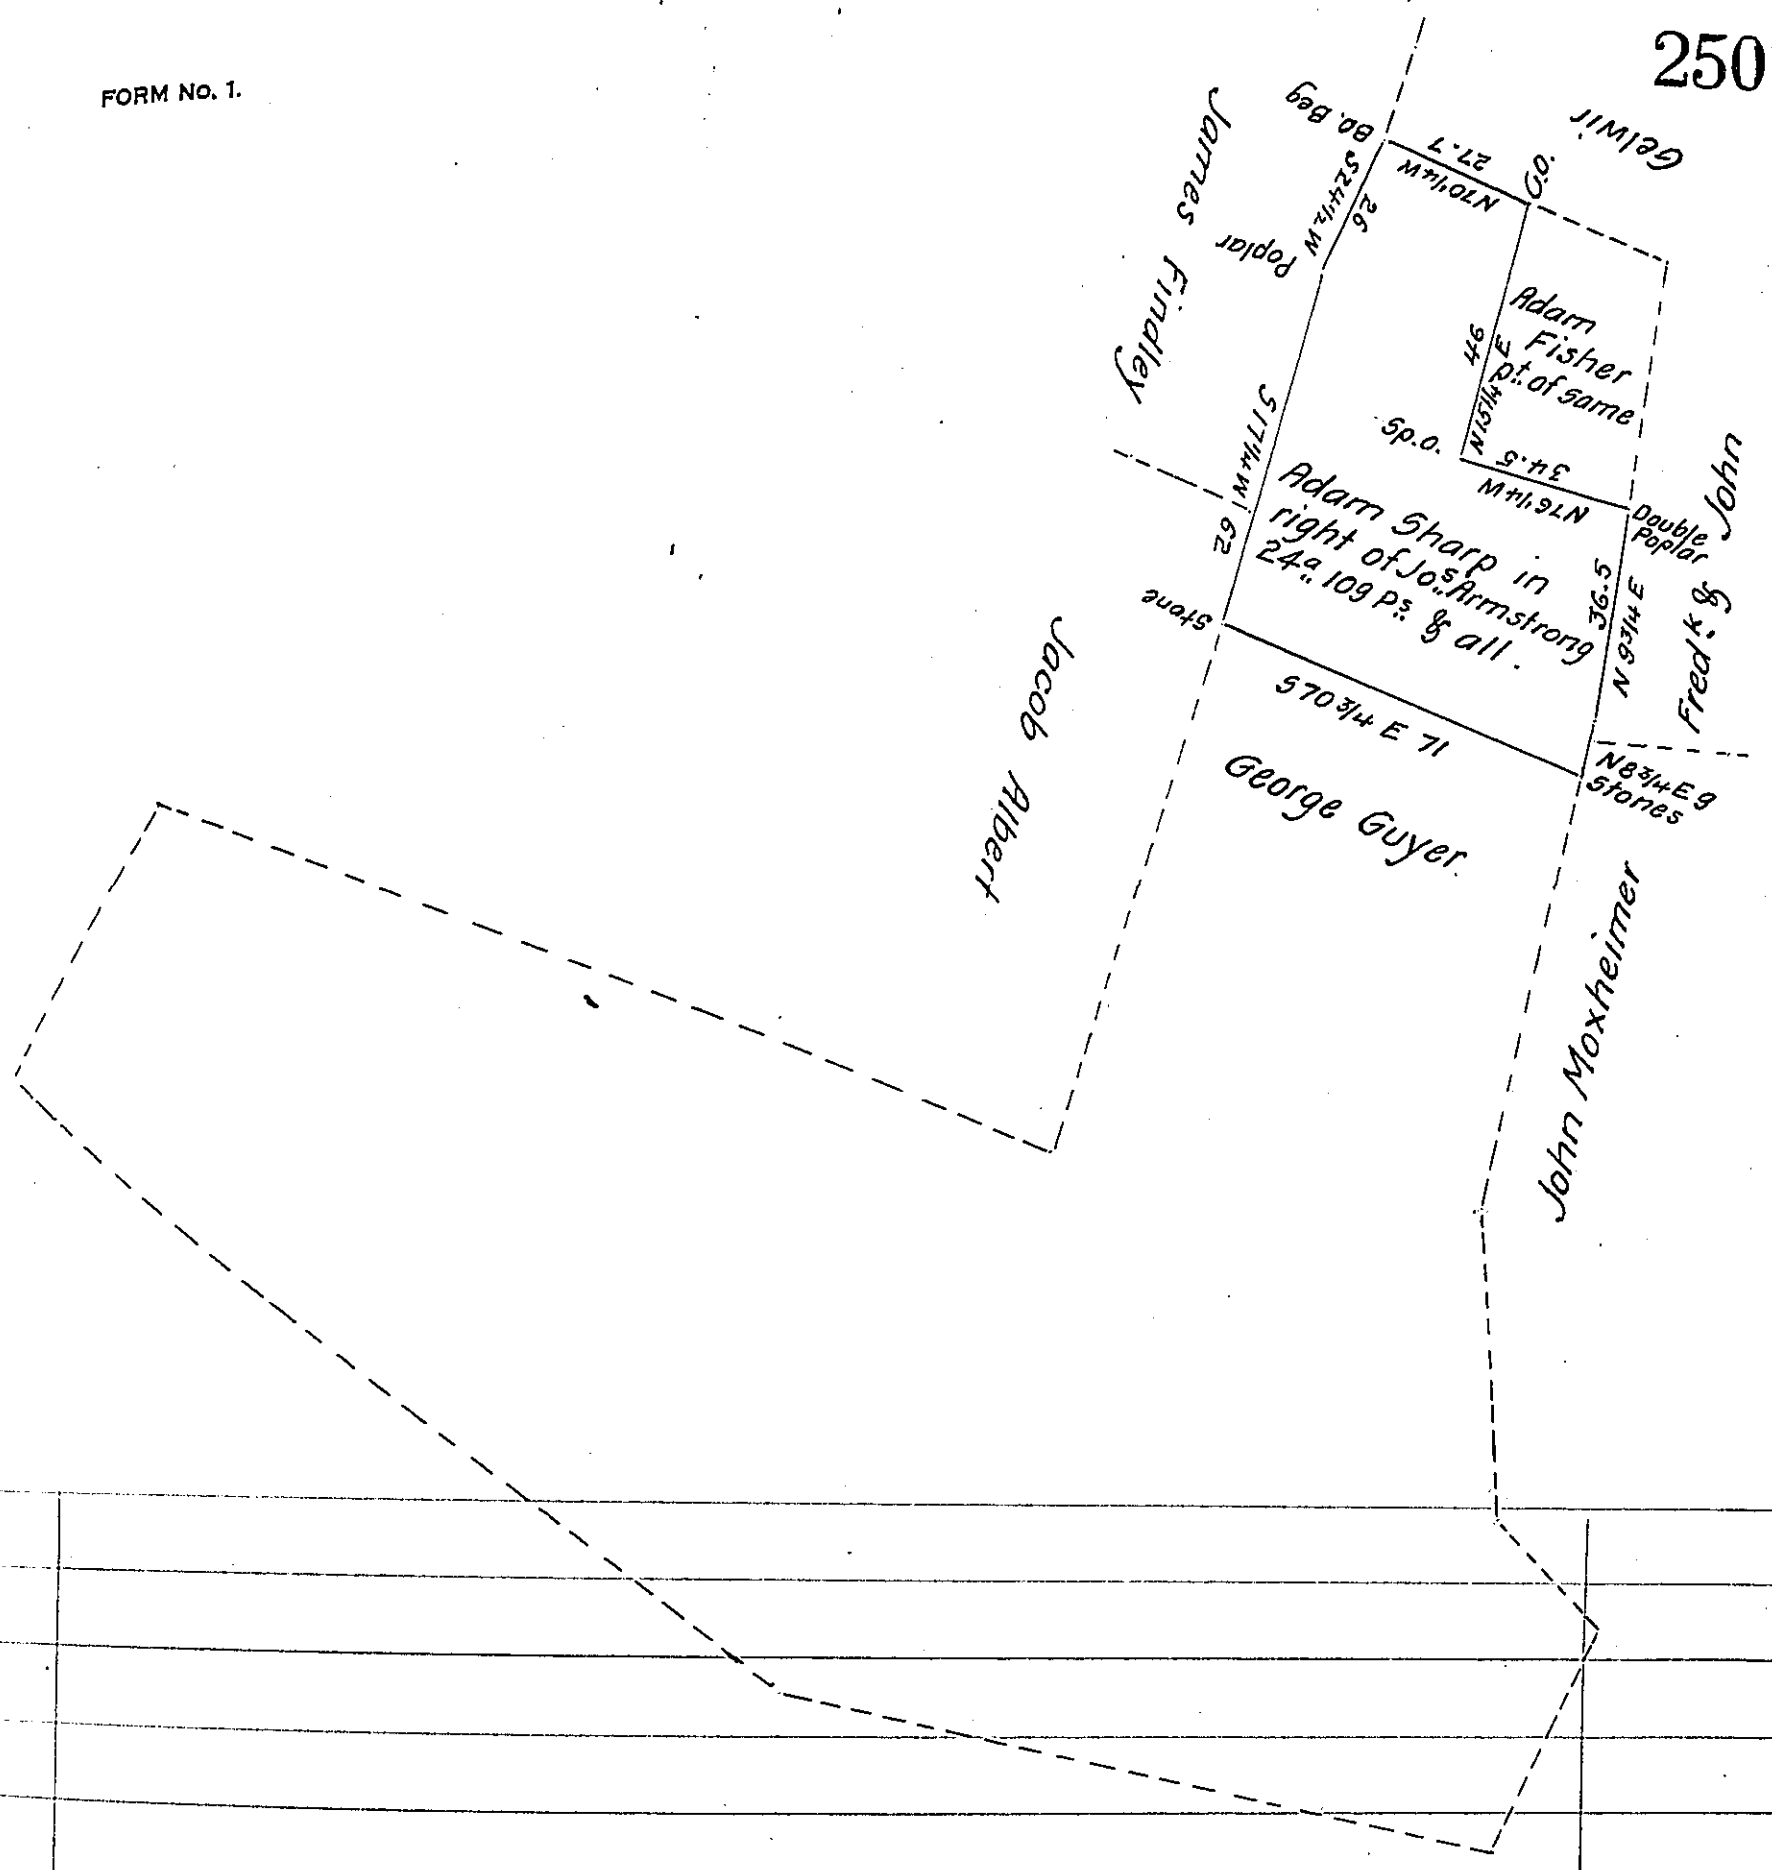

A Draught of a tract of Land St. Thomas Township Franklin County Pa. Containing 24a. 109 per & allowance being part of a larger tract of Land containing 214 Acres 24 perches & allowance Surveyed Augst. 12th 1823 for John Todd In pursuance of an order of survey granted Joseph Armstrong bearing date Septr. 1st 1767 No. 4335 Resurveyed Augst. 1st 1845 for Adam Sharp

To John Laporte Esqr. Surveyor General of Pa. } Pr. Hugh Auld D.S.

IN TESTIMONY that the above is a copy of the original remaining on file in the Department of Internal Affairs of Pennsylvania, made comformably to an Act of Assembly approved the 16th day of February 1833, I have hereunto set my hand and caused the Seal of said Department to be affixed at Harrisburg, this twenty-second day of January 1907

Isaac B. Brown
Secretary of Internal Affairs.