FORM No. I.

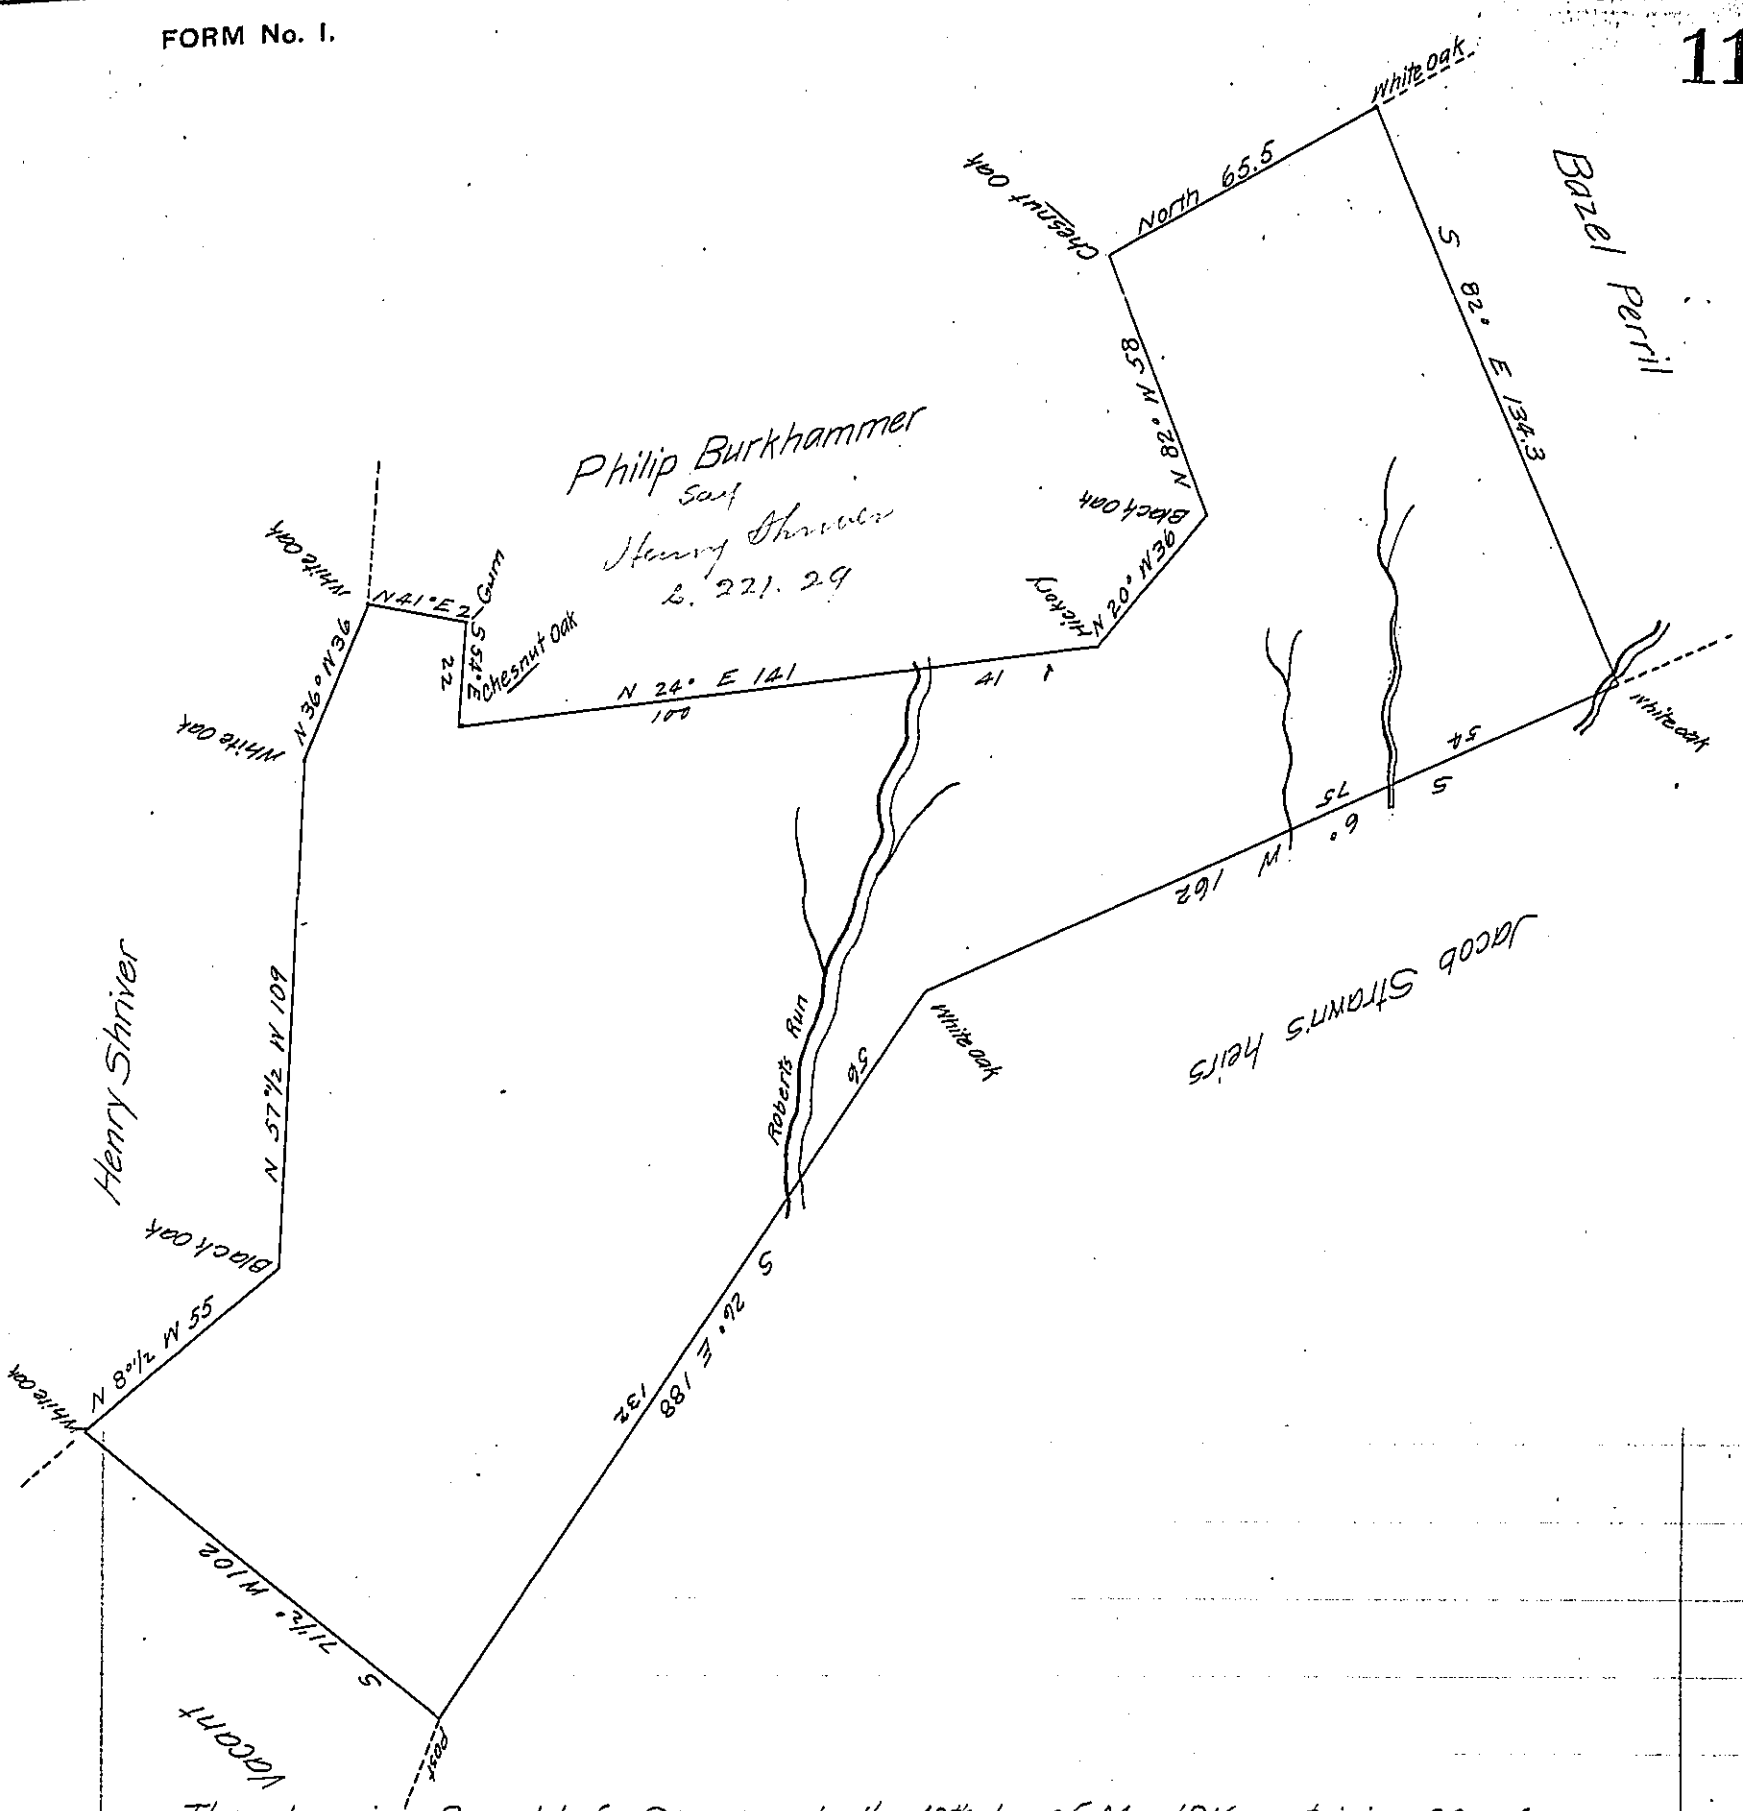

The above is a Draught of a Survey made the 10th day of May 1816 containing 220 Acres and allowance of 6 per cent for Roads &c inpursuance of a Warrant granted Henry Shriver and Benajah Spragg dated the 20th day of January 1816 situate in Wayne township Green County on Roberts Run called "Blunder"

To Richd T Leech Esq S.G. John Fordyce D.S.

N.B. The above survey improved and settled in 1801 and continued at the time of Survey.

IN TESTIMONY that the above is a copy of the original remaining on file in the Department of Internal Affairs of Pennsylvania, made conformably to an Act of Assembly approved the 16th day of February, 1833, I have hereunto set my Hand and caused the Seal of said Department to be affixed at Harrisburg,

this seventeenth *day of* December *1906*

Isaac B. Brown

Secretary of Internal Affairs.