FORM No. 1.

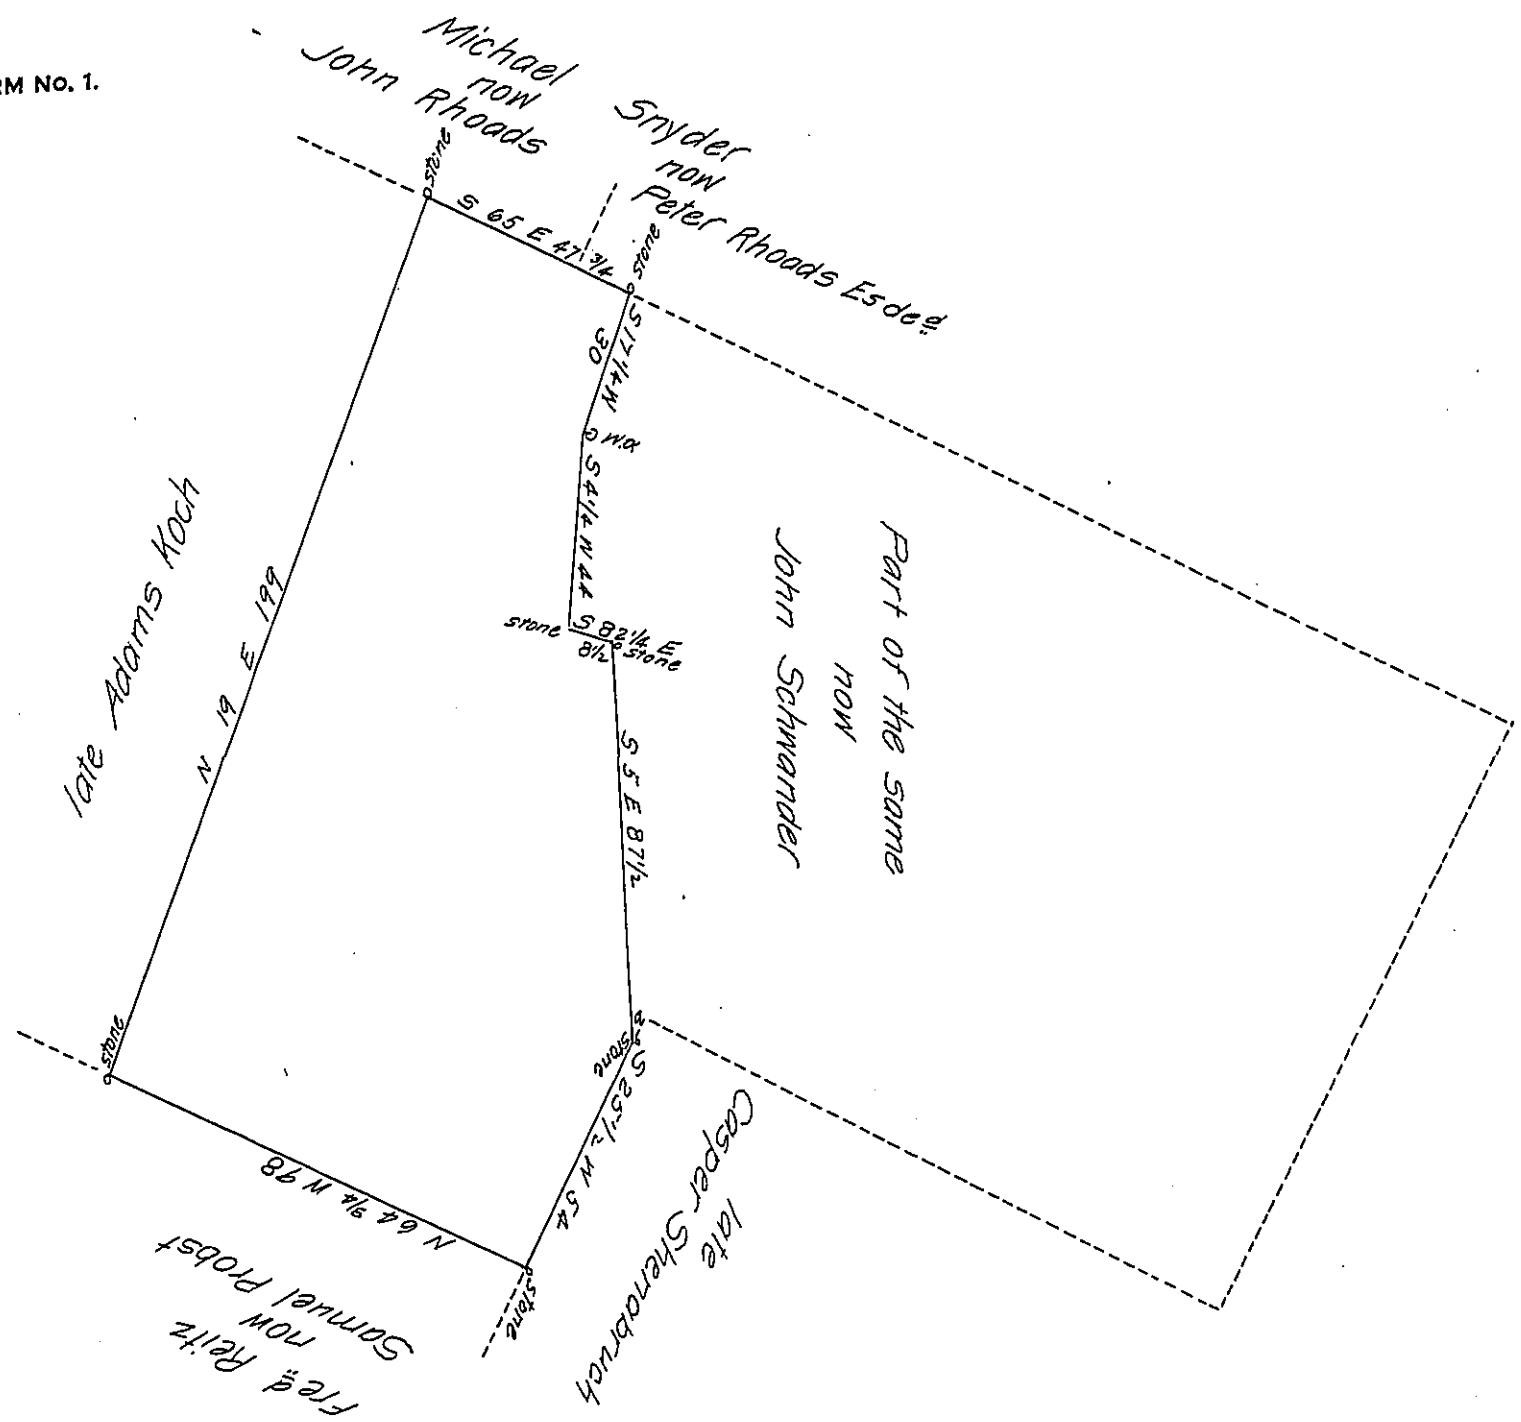

A Draught of a tract of Land Situate in South Whitehall township in the County of Lehigh Containing Ninety one Acres fiftysix perches and allowance of 6 P Cent &c Being part of two hundred forty three & a quarter Acres & alls Originally Surveyed by Warrant dated Nover 17th 1752 to Mathias Sheaver the above Resurveyed for Henry Schwander December 4th 1826.

Gabriel Hiester Es. S.G. Geo. S. Eisenhart

IN TESTIMONY that the above is a copy of the original remaining on file in the Department of Internal Affairs of Pennsylvania, made comformably to an Act of Assembly approved the 16th day of February 1833, I have hereunto set my hand and caused the Seal of said Department to be affixed at Harrisburg, this thirtyfirst day of December 1906

Secretary of Internal Affairs.