FORM No. 1.

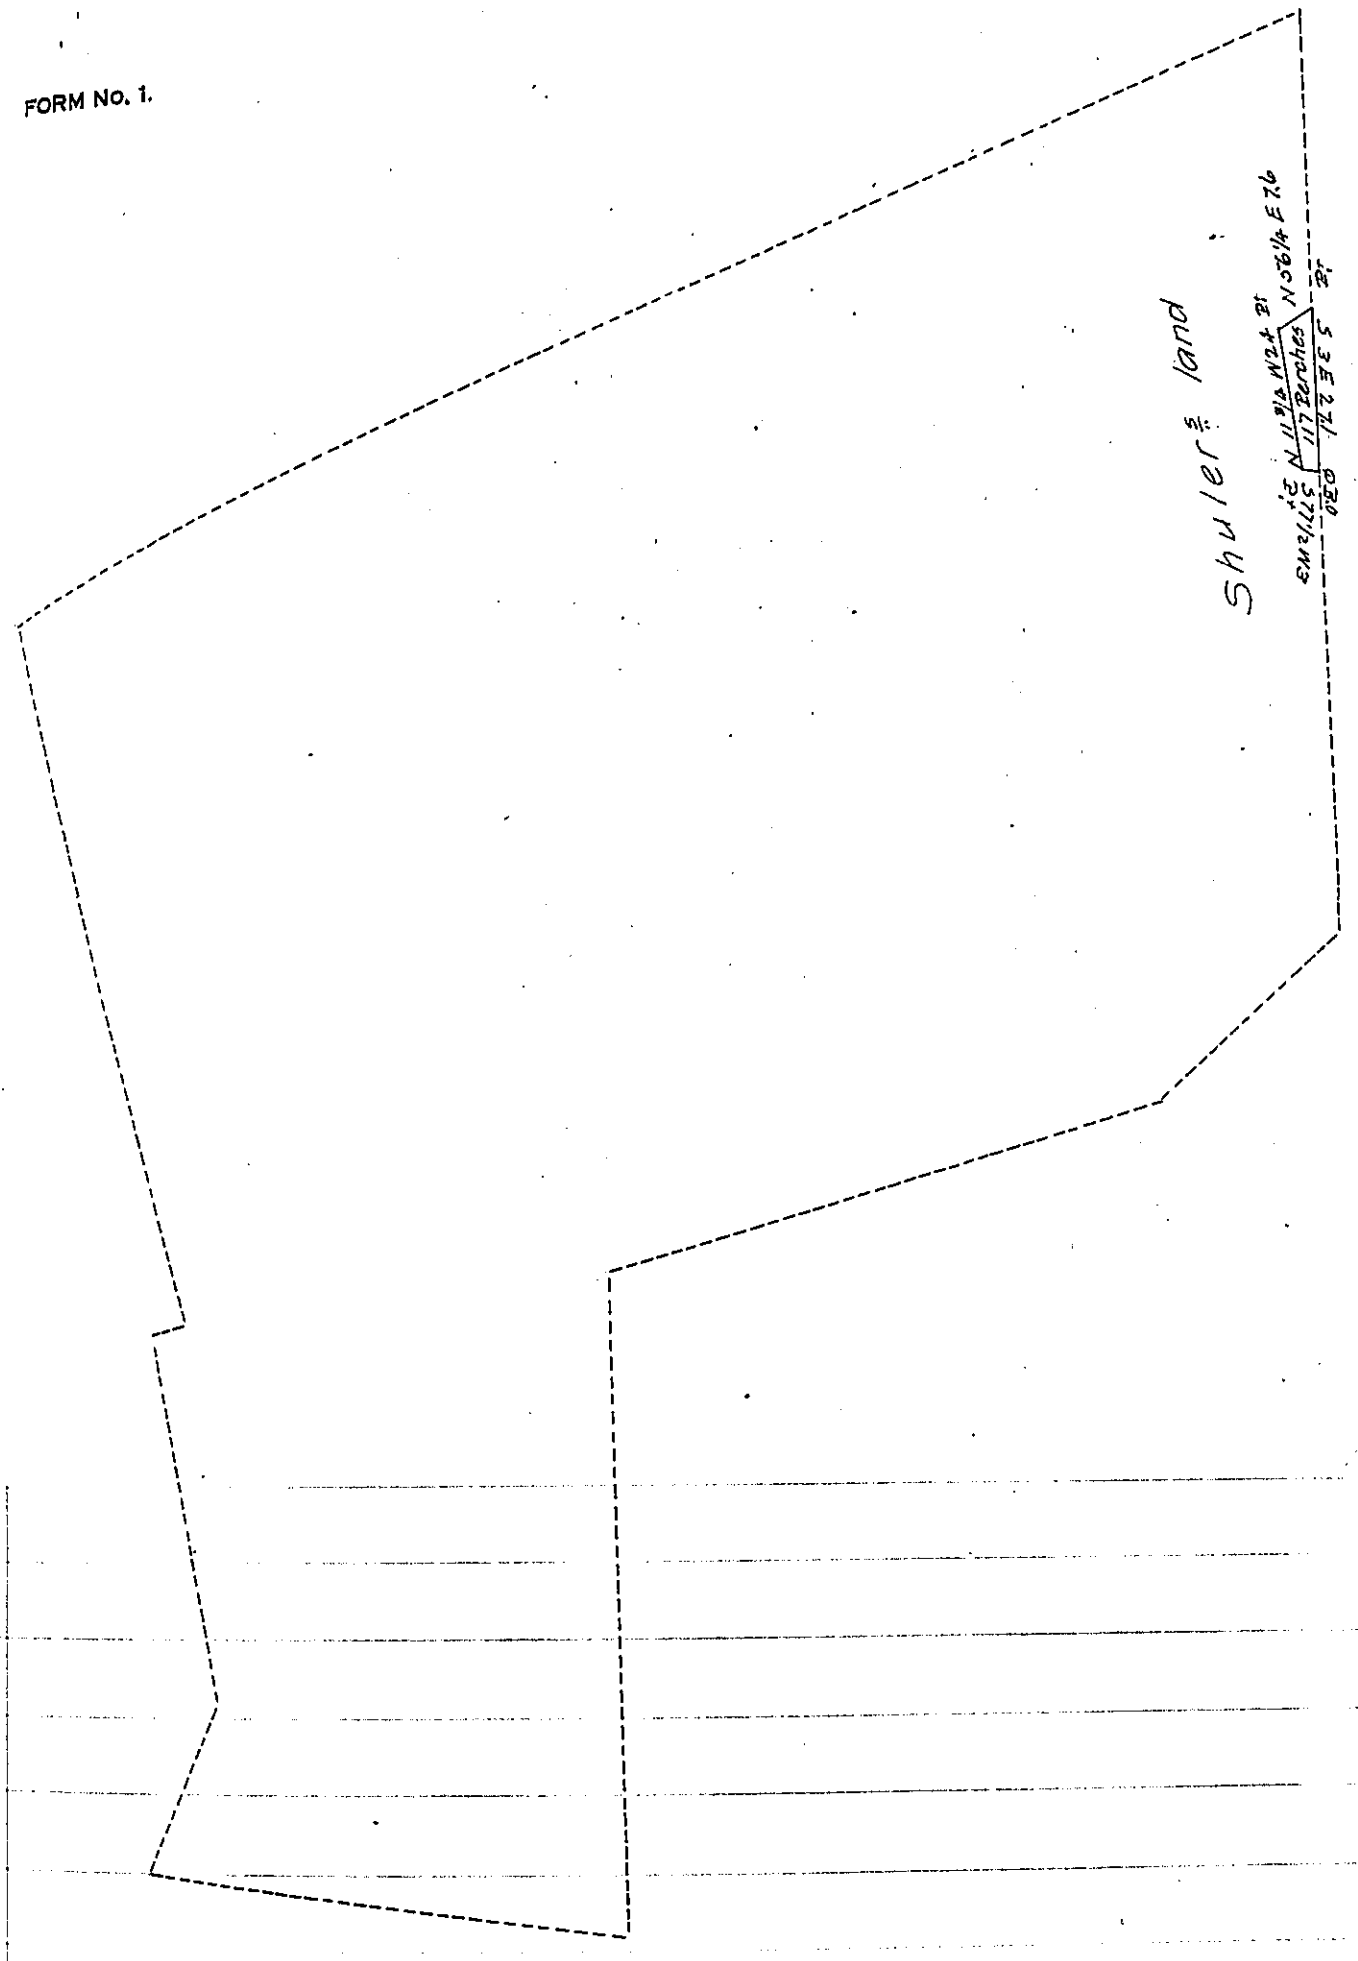

Draught of a Lot of ground situate in Dickeson township Cumb.d County Cont.g 117 perches & Allow.ce of six P.r Ct for Roads &C it being P.t of 221½ A.s & Allow.ce which was Surv.d In Pursuance of a Warr.t grant.d to Sam.l Swancy dat.d July 10th Dom.l 1752 Surv.d & Divided January 24th Anno Domini 1823.

To Samuel Cochran Esquire — Sam.l Ruby

Surveyor General. — D.S.

IN TESTIMONY that the above is a copy of the original remaining on file in the Department of Internal Affairs of Pennsylvania, made comformably to an Act of Assembly approved the 16th day of February 1833, I have hereunto set my hand and caused the Seal of said Department to be affixed at Harrisburg, this seventeenth day of January 1907

Isaac B. Brown

Secretary of Internal Affairs.