FORM No 1.

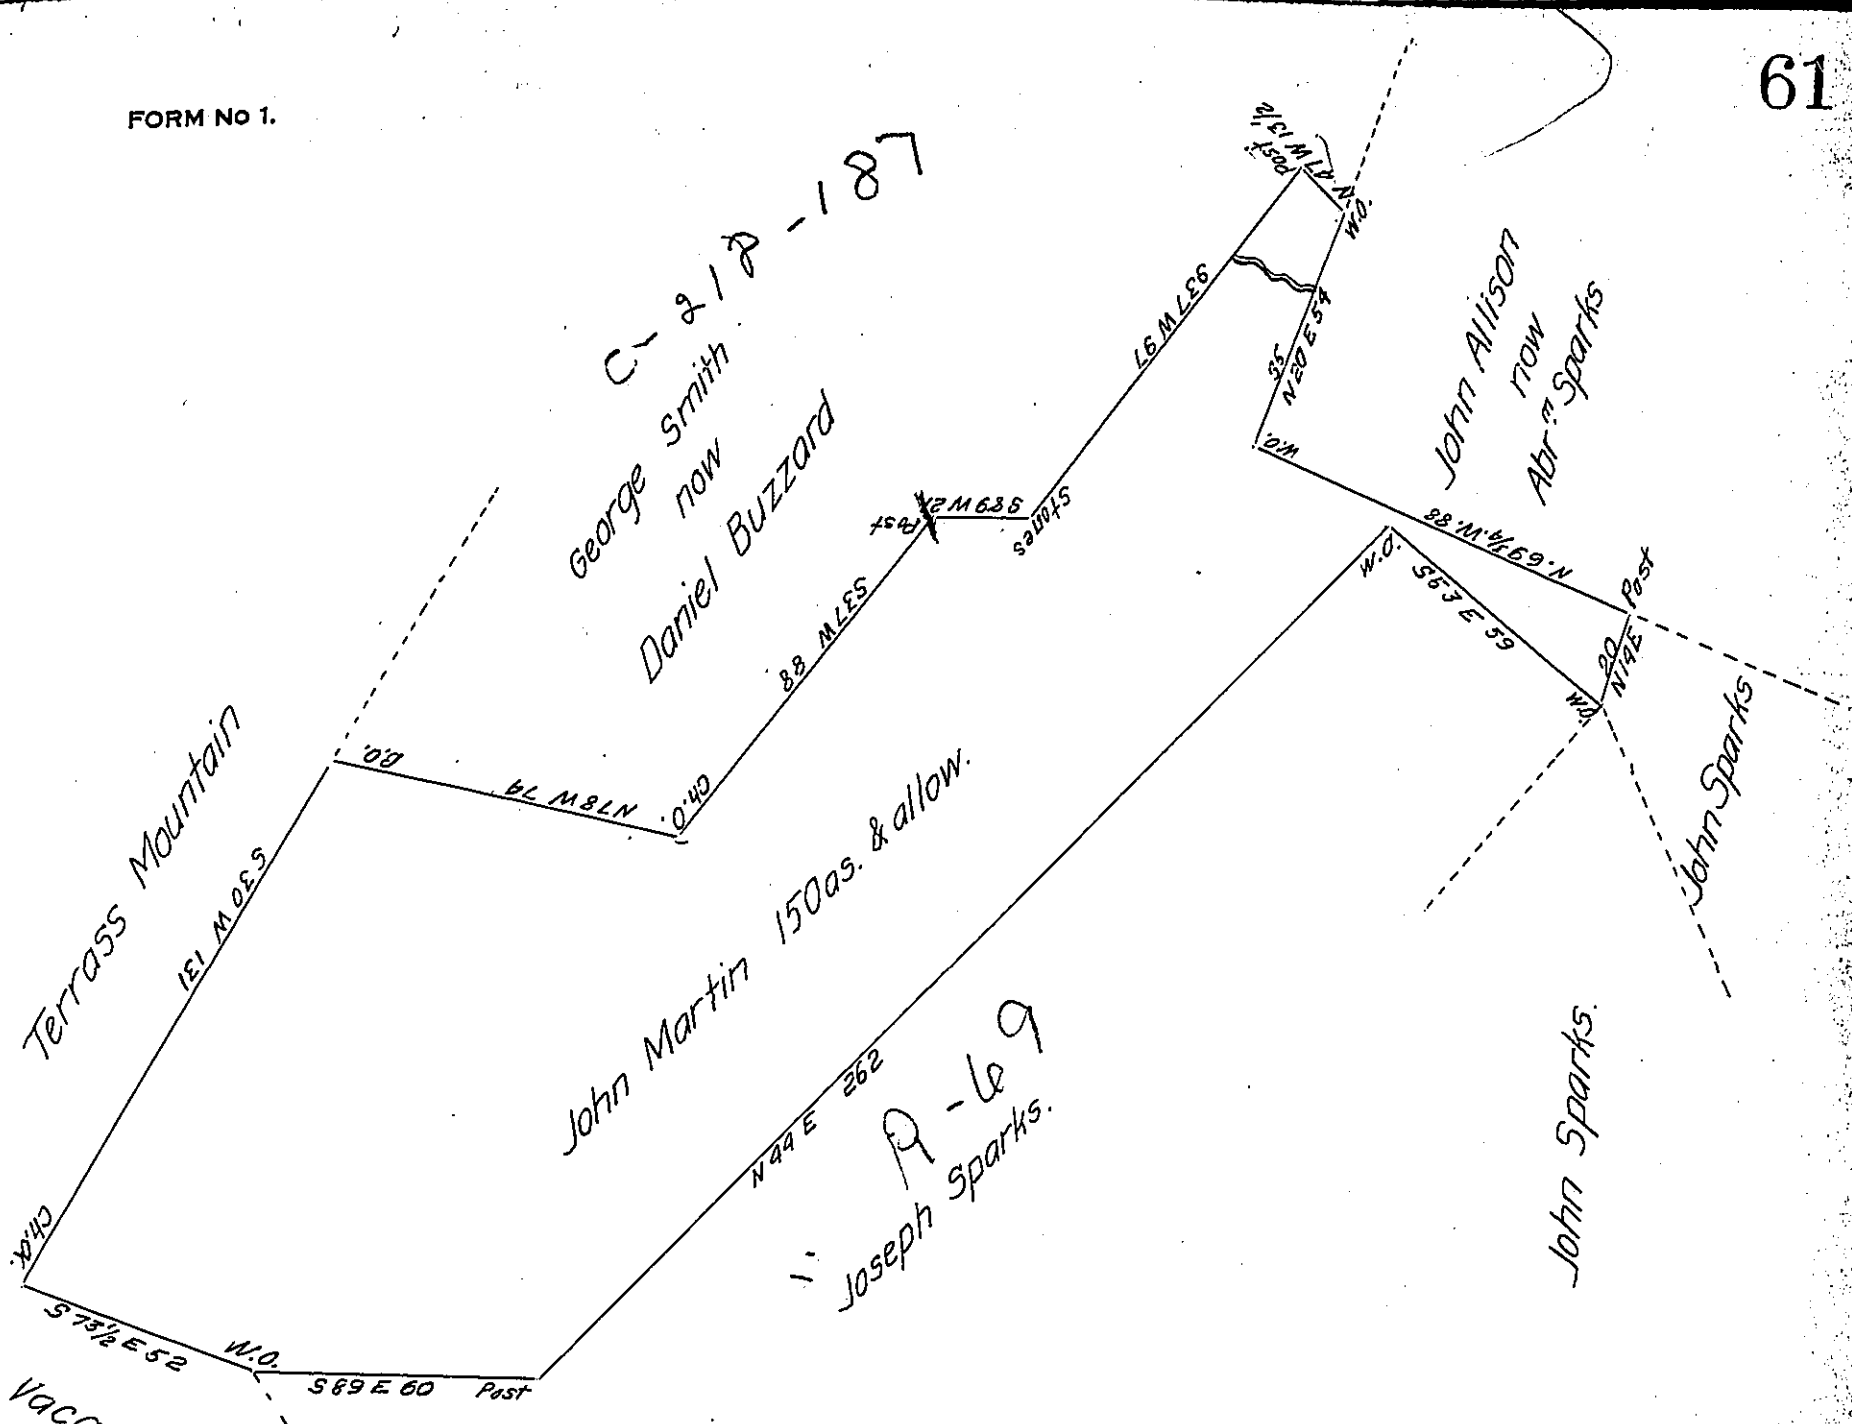

Situate at the East side of Terrass Mountain in West Providence township Bedford County Containing 150 Acres & allowance of 6 per cent for roads &c, Surveyed by Asa Williams Esq. the 25th day of January 1853 in pursuance of a warrant granted in the name of John Martin for 50 acres dated the 13th of January 1790 Courses according to the true bearing.

To J. Porter Brawley Esq. Surveyor General.

Daniel Sannes C.S.

IN TESTIMONY that the above is a copy of the original remaining on file in the Department of Internal Affairs of Pennsylvania, made conformably to an Act of Assembly approved the 16th day of February, 1833, I have hereunto set my Hand and caused the Seal of said Department to be affixed at Harrisburg, this Twenty third *day of* January *1907*

Isaac B. Brown

Secretary of Internal Affairs.