FORM No. I.

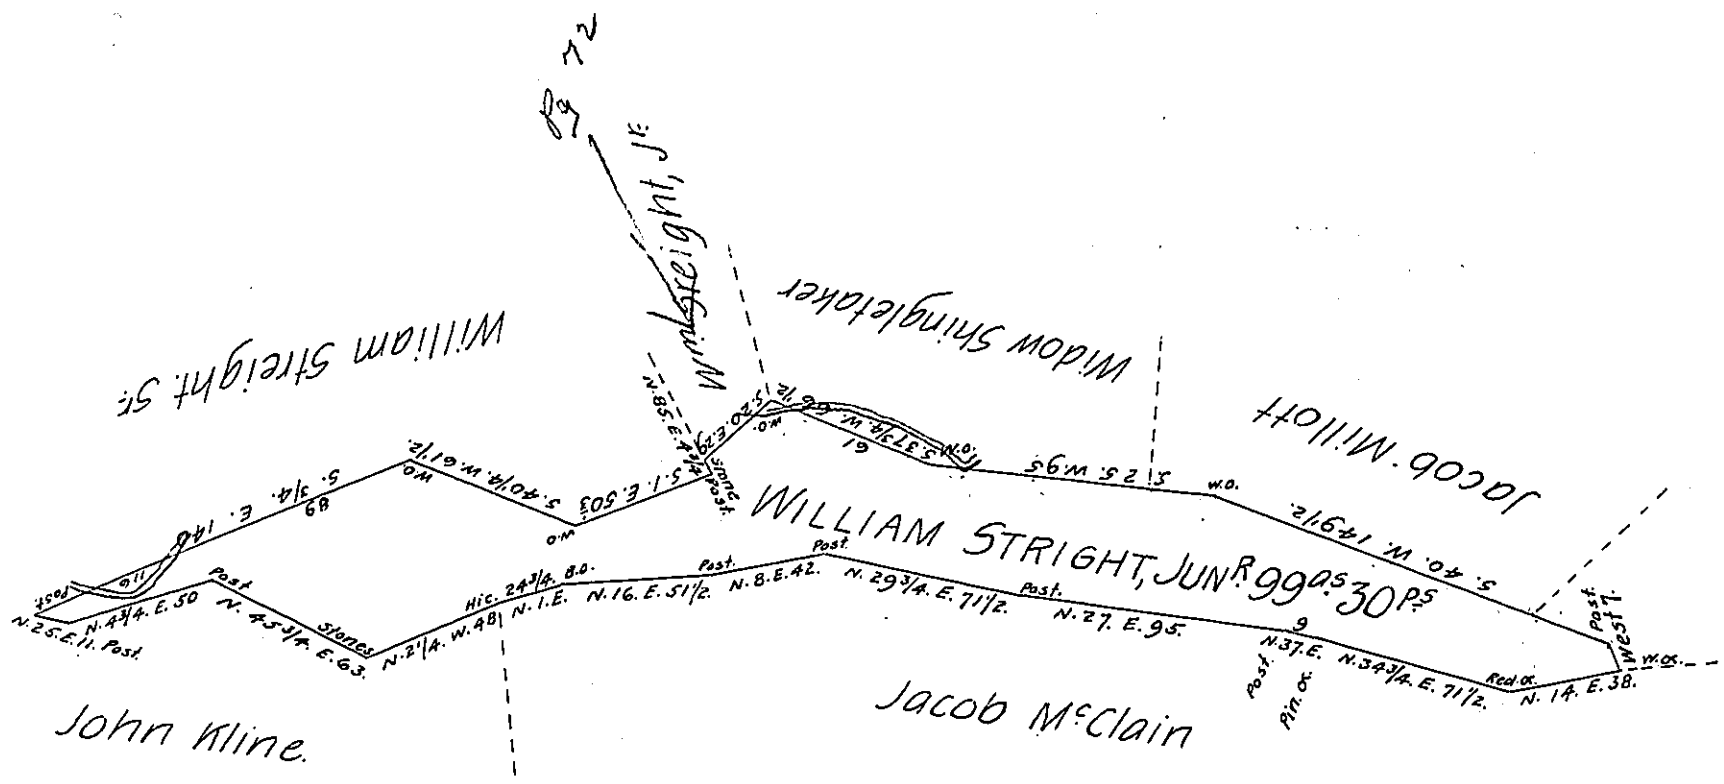

Situated in Belfast Township, Bedford County. Containing 99as 30ps and allowance of Six per Cent &c. Surveyed for William Stright, Junr. the 18th day of Decr. 1813, in pursuance of a Warrant dated December 22d 1812.

To Richd. T. Leech, Esqr. Surveyor General.

James Piper, D. S.

There is about Eleven acres of land cleared on the above tract, a Cabbin built thereon, and the Said William Stright & Family was living therein on the above day of Survey.

James Piper, D.S.

IN TESTIMONY that the above is a copy of the original remaining on file in the Department of Internal Affairs of Pennsylvania, made conformably to an Act of Assembly approved the 16th day of February, 1833, I have hereunto set my Hand and caused the Seal of said Department to be affixed at Harrisburg, this fourteenth *day of* December *1906.*

Isaac B. Brown

Secretary of Internal Affairs.