FORM NO. 1.

Indepce
BEAV.
✓

276 1
H39-155

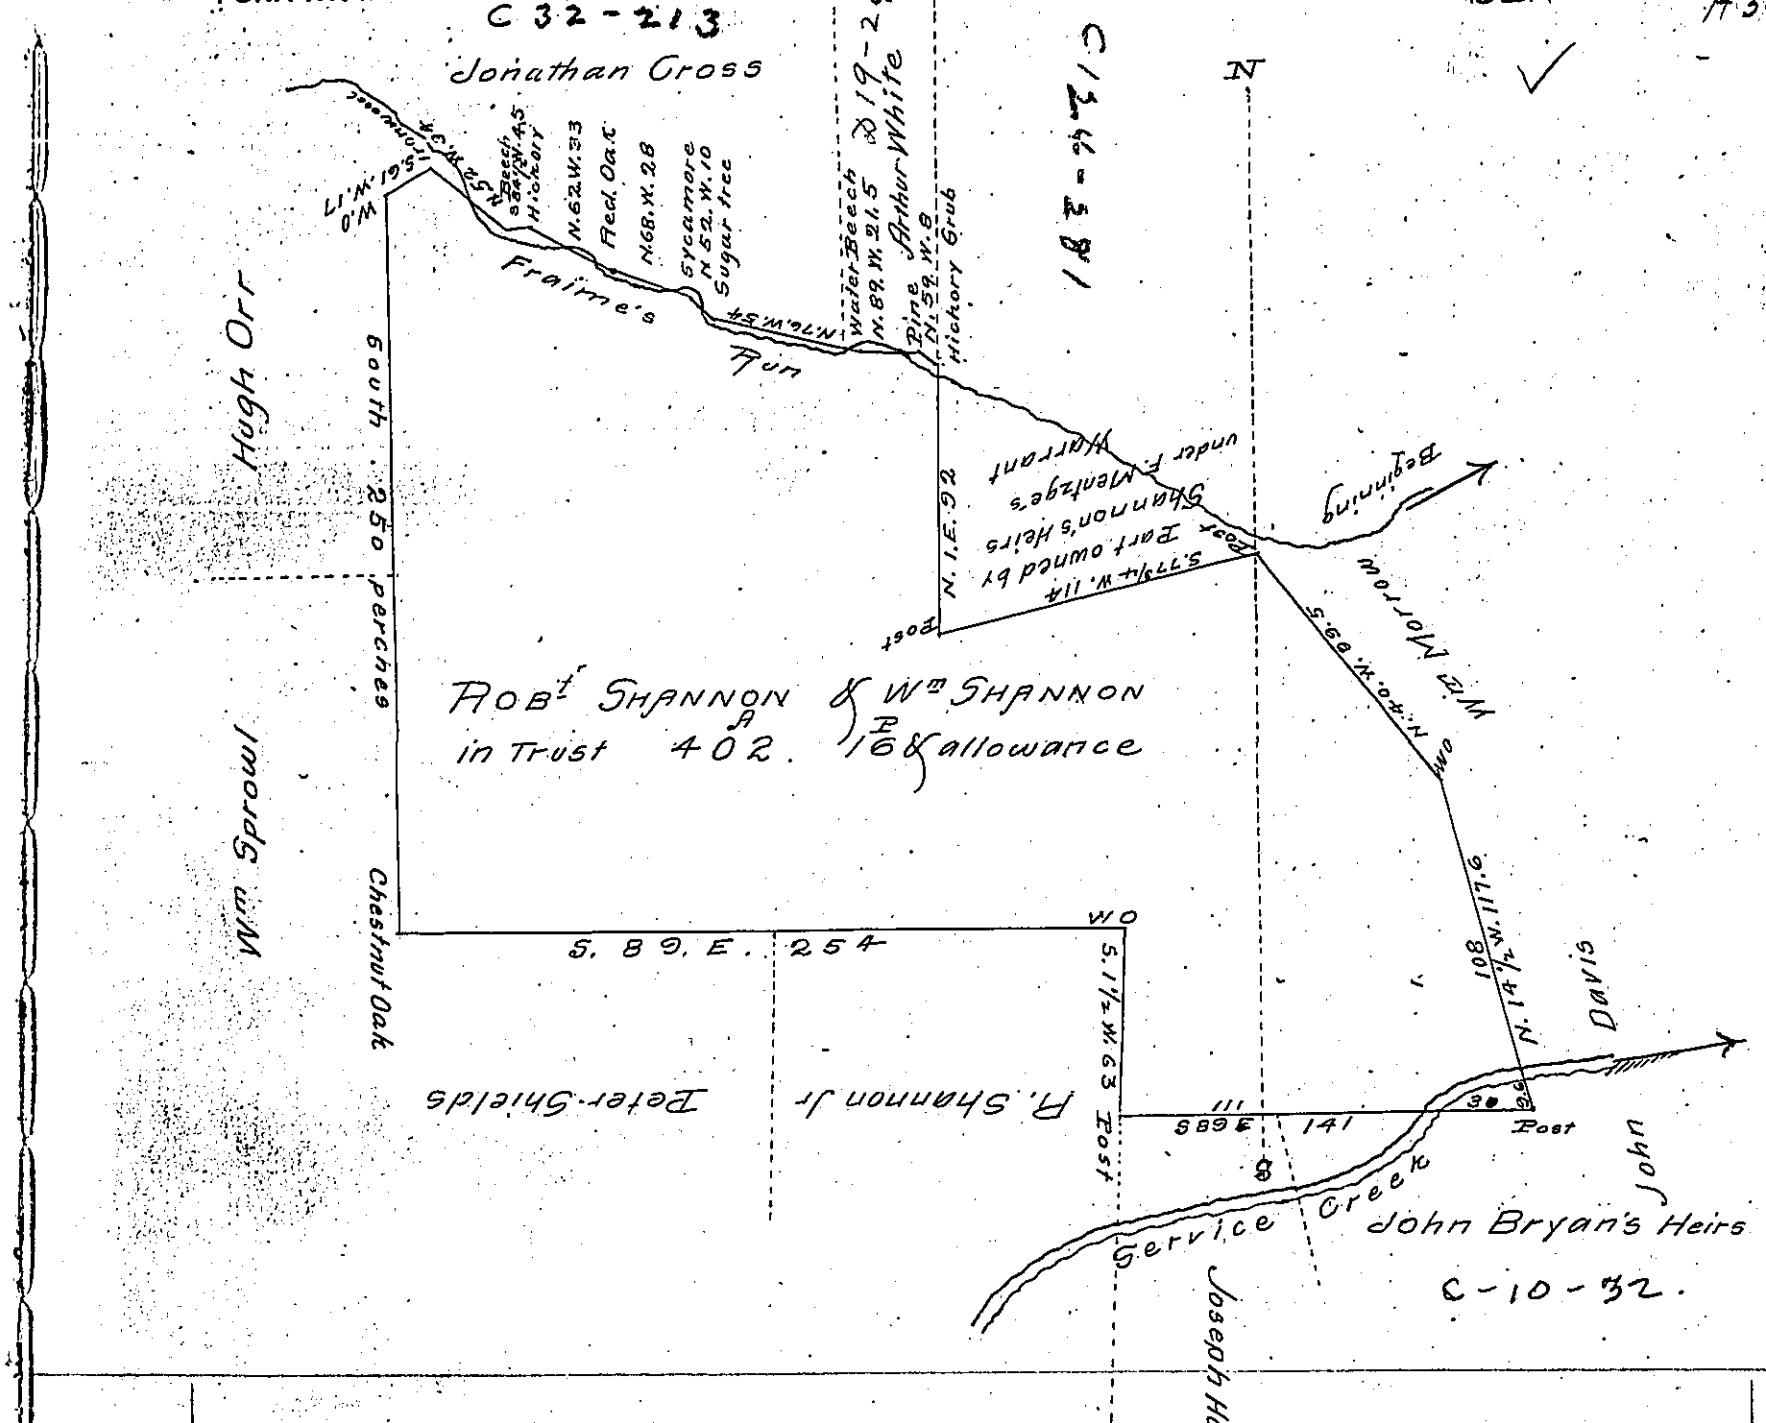

The above Draught represents a tract of land surveyed March 4th 1837 in pursuance of a warrant granted to Robert Shannon & Wm Shannon for themselves and in trust for the other Heirs of Robert Shannon deceased for 400 acres dated January 2nd 1837 - Situate on the South side of the Ohio River in Hopewell Township Beaver County Pa. Adjoining lands as above - Containing Four hundred and two acres sixteen perches and allowance of six per Cent

Wm McCallister D. S.

John Taylor Esqr
Surveyor General

IN TESTIMONY that the above is a copy of the original remaining on file in the Department of Internal Affairs of Pennsylvania, made comformably to an Act of Assembly approved the 16th day of February 1833, I have hereunto set my hand and caused the Seal of said Department to be affixed at Harrisburg, this sixth day of February 1907

Isaac B. Brown

Secretary of Internal Affairs.