FORM No. 1.

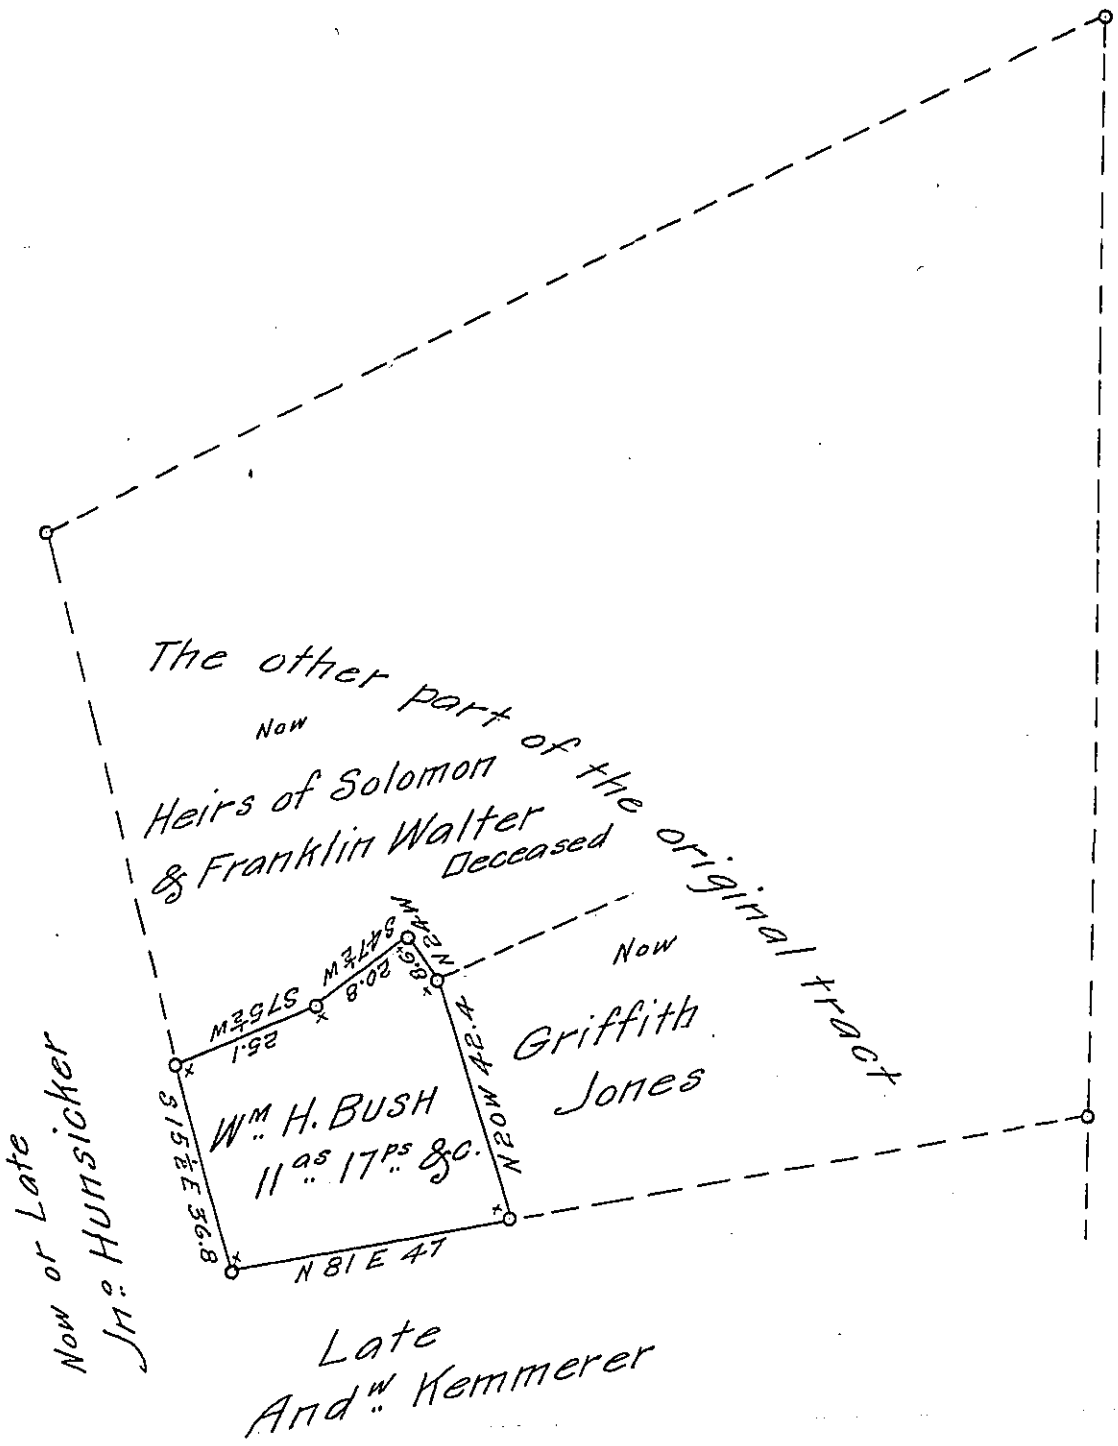

Draft of a tract of woodland situate in Heidelberg township, Lehigh County, Containing 11 as 17 Ps & allowance. Returned for Wm H. Bush of New York City this 29th day of Dec. A.D. 1874 —
Being a part of a larger tract of 161 as 96 Ps and allowance, originally surveyed in pursuance of a Warrant granted to George Sigler, dated April 17th A.D. 1750.

Geo. Blank C.S.

To Robt. B. Beath Esq.
Surveyor General

IN TESTIMONY that the above is a copy of the original remaining on file in the Department of Internal Affairs of Pennsylvania, made conformably to an Act of Assembly approved the 16th day of February, 1833, I have hereunto set my Hand and caused the Seal of said Department to be affixed at Harrisburg, this twenty-ninth *day of* October *1906*

Isaac B. Brown

Secretary of Internal Affairs.