FORM No. I.

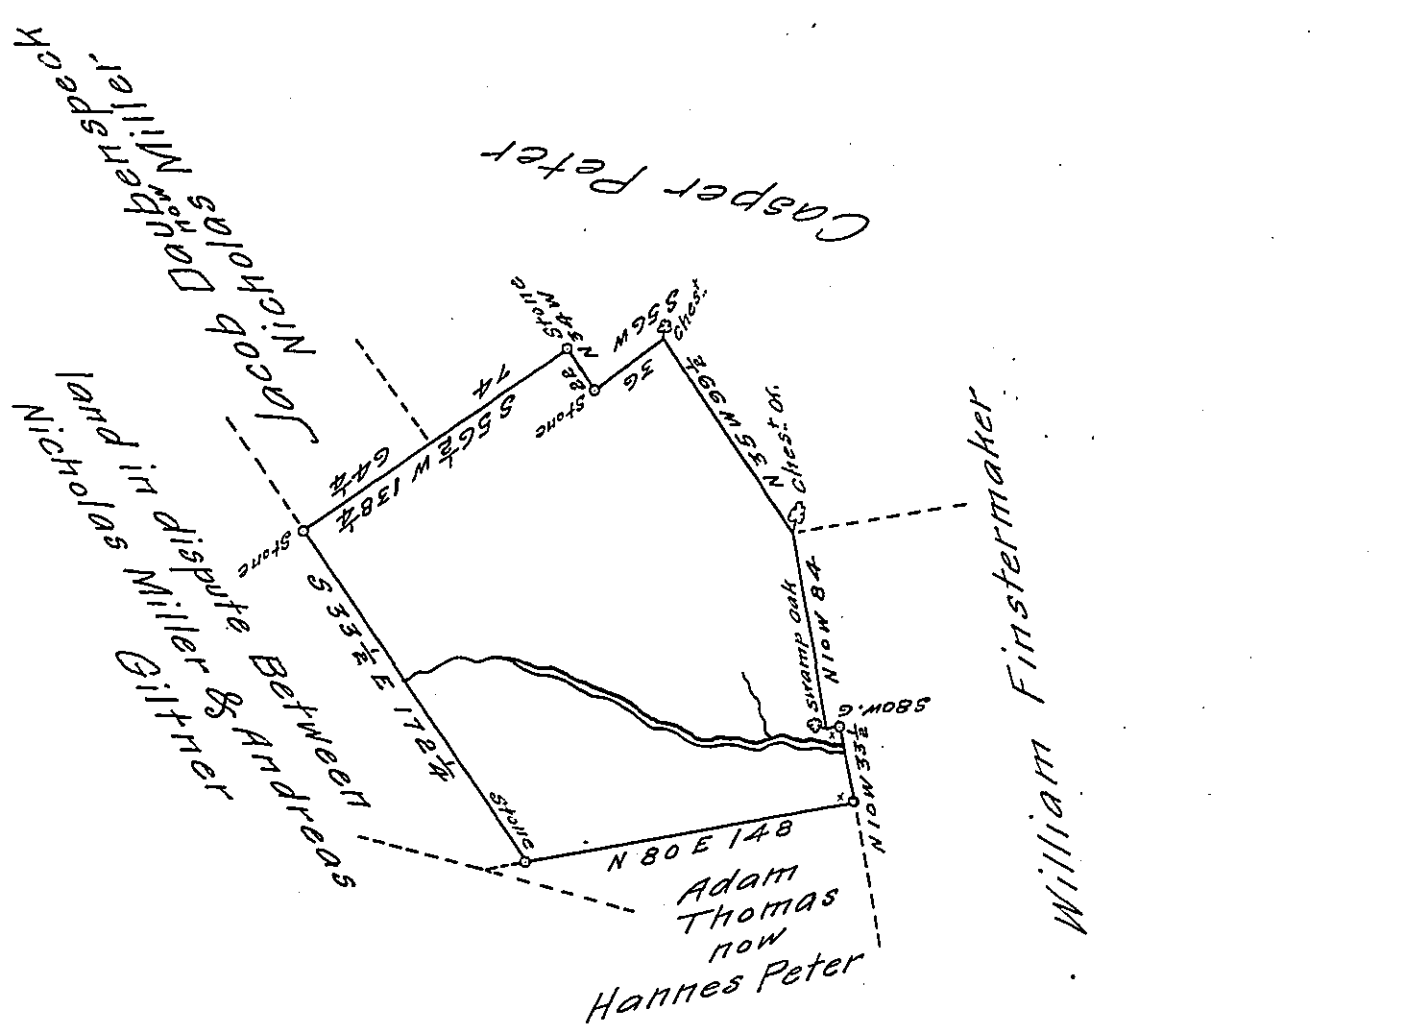

By Virtue of a Warrant dated the 16th. September 1747 Surveyed the 19th. March 1800 to Jacob Tawbespeck the above described tract of land Situate in Heidleberg Township Northampton County containing One hundred and ninety seven Acres one hundred and thirty perches and the allowance of Six ℔ Cent &c.

℔ Geo. Palmer D. S.

To Daniel Brodhead Esquire
Surveyor General.

IN TESTIMONY that the above is a copy of the original remaining on file in the Department of Internal Affairs of Pennsylvania, made conformably to an Act of Assembly approved the 16th day of February, 1833, I have hereunto set my Hand and caused the Seal of said Department to be affixed at Harrisburg, this fourteenth *day of* November *1906*

Isaac B. Brown
Secretary of Internal Affairs.