85 — 03 — A

FORM No. 1.

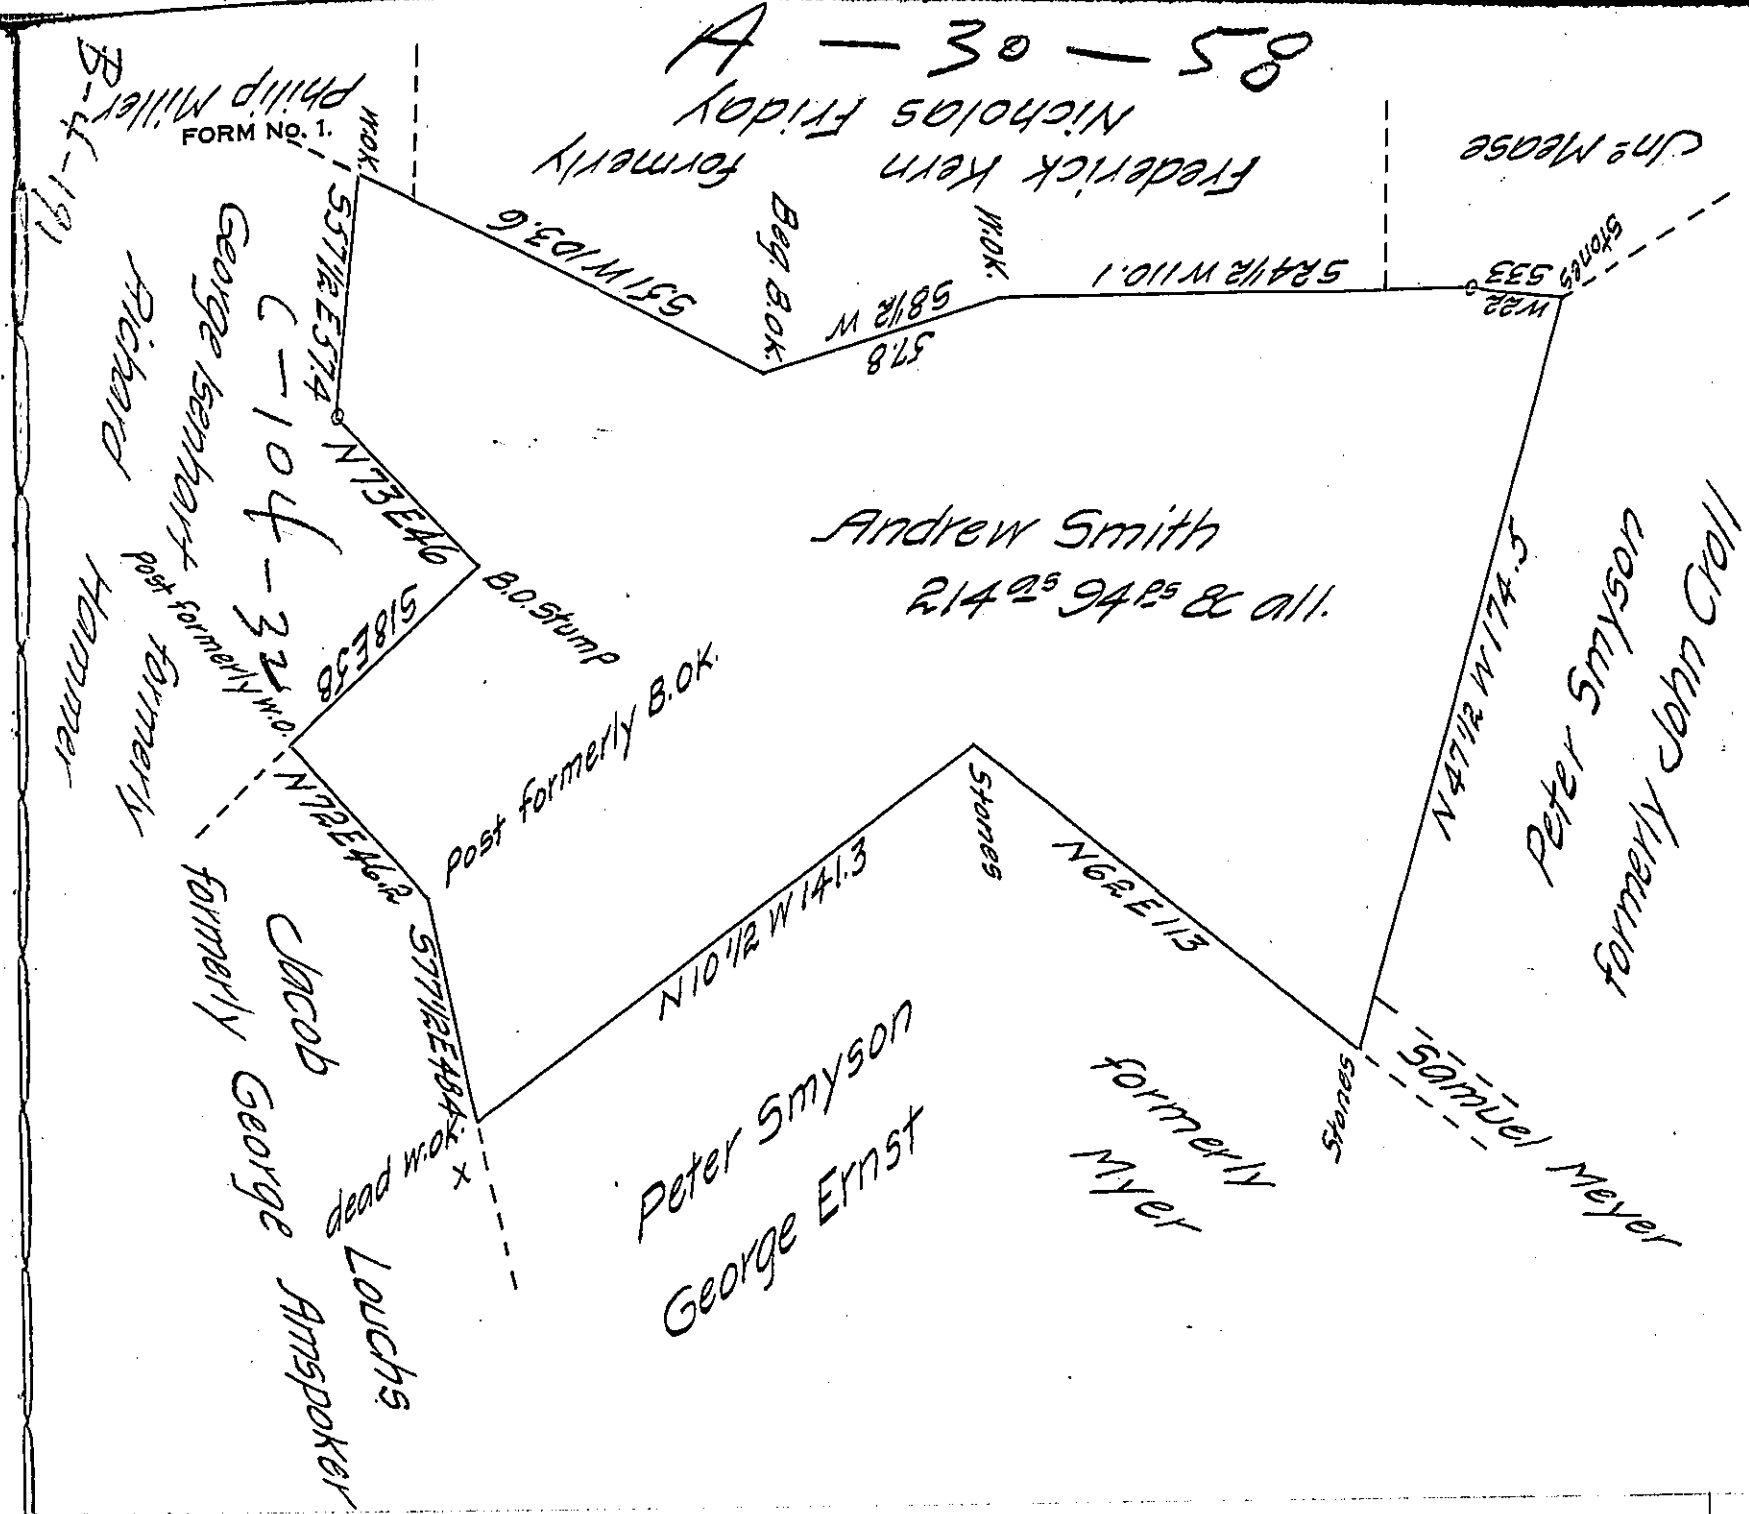

Situate in Manchester Township in the County of York, containing as above set forth two hundred and fourteen acres, Ninety four perches and allowance of six per cent for roads &c. Originally surveyed by Charles Lukens late D.S. on the 4th day of March A.D. 1767 in pursuance of a Warrant granted to Andrew Smith dated the 15th day of January A.D. 1767 And now agreeably to an Order of the Board of Property dated the 12th day of December 1821, the same is correctly returned for confirmation — January 8th 1822.

Jacob Kirk Jr D.S.

Samuel Cochran Esq. S.G. }

IN TESTIMONY that the above is a copy of the original remaining on file in the Department of Internal Affairs of Pennsylvania, made comformably to an Act of Assembly approved the 16th day of February 1833, I have hereunto set my hand and caused the Seal of said Department to be affixed at Harrisburg, this twenty eighth *day of* January *1907.*

Isaac B. Brown

Secretary of Internal Affairs.