FORM No. 1.

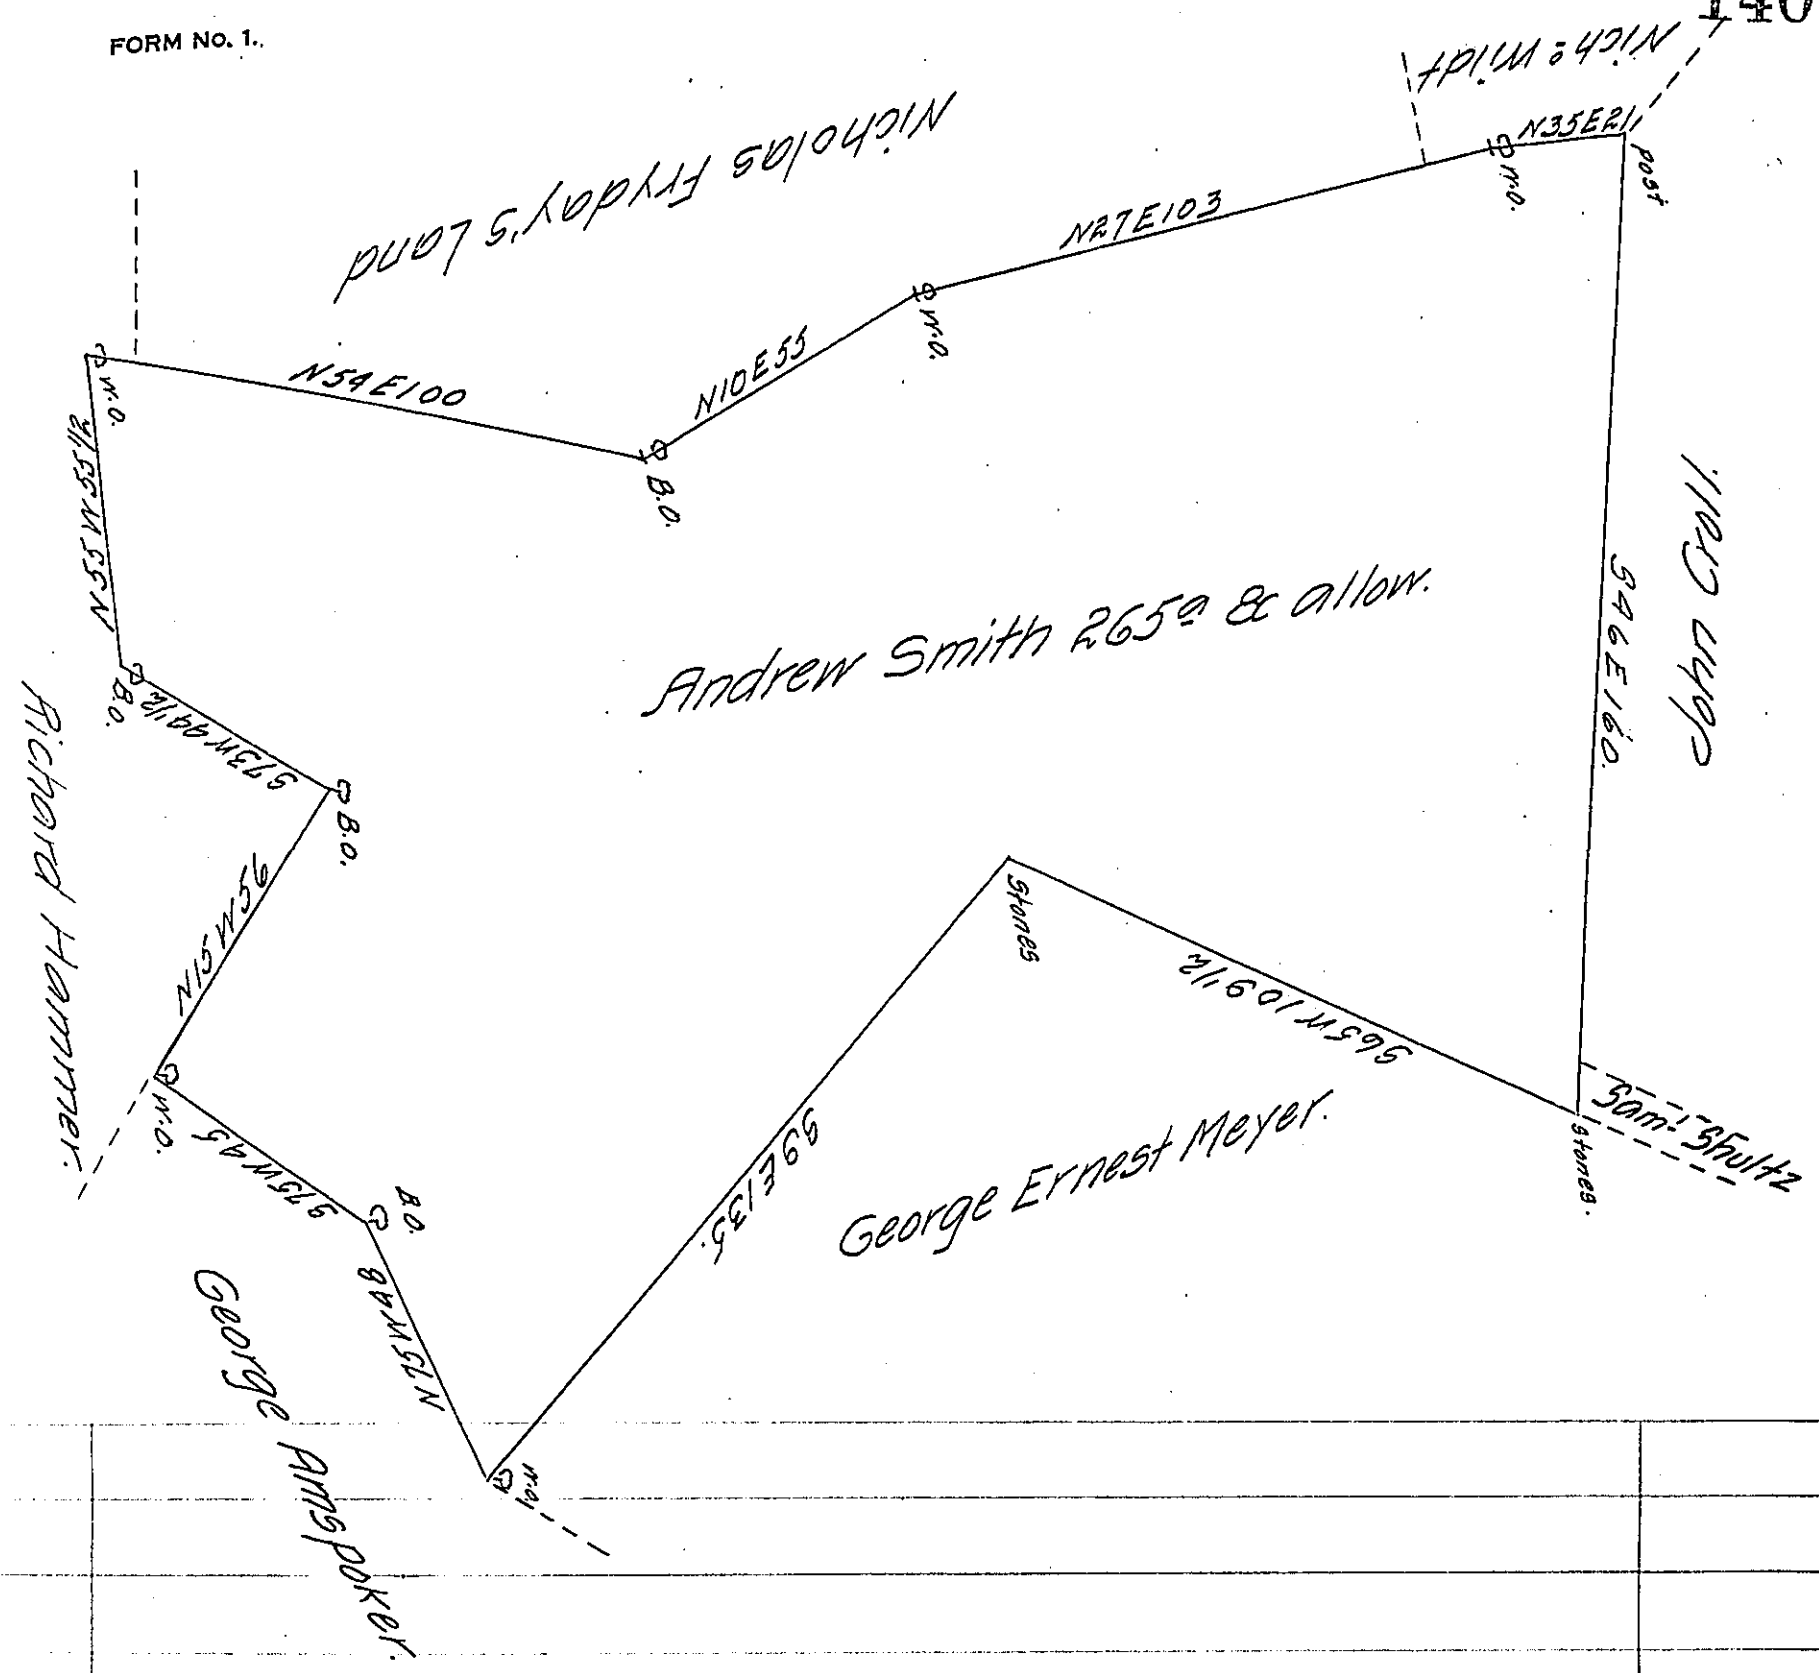


A Draught of a Tract of Land Situate in Manchester Township in the County of York Called Good Spring, Surveyed the 24th day of March 1767, unto Andrew Smith (in order to agree with the Hon.ble Proprietaries for the same) in pursuance of a Warrant dated the 15th day of January 1767. Containing two hundred and sixty five acres & allowance of Six acres p.r Cent for Roads &c.

To Jn.o Lukens Esq.r S.G.

Cha.s Lukens D.S.

*IN TESTIMONY that the above is a copy of the original remaining on file in the Department of Internal Affairs of Pennsylvania, made comformably to an Act of Assembly approved the 16th day of February 1833, I have hereunto set my hand and caused the Seal of said Department to be affixed at Harrisburg, this* twenty eighth *day of* January *1907.*

Isaac B. Brown

*Secretary of Internal Affairs.*