FORM No. 1.

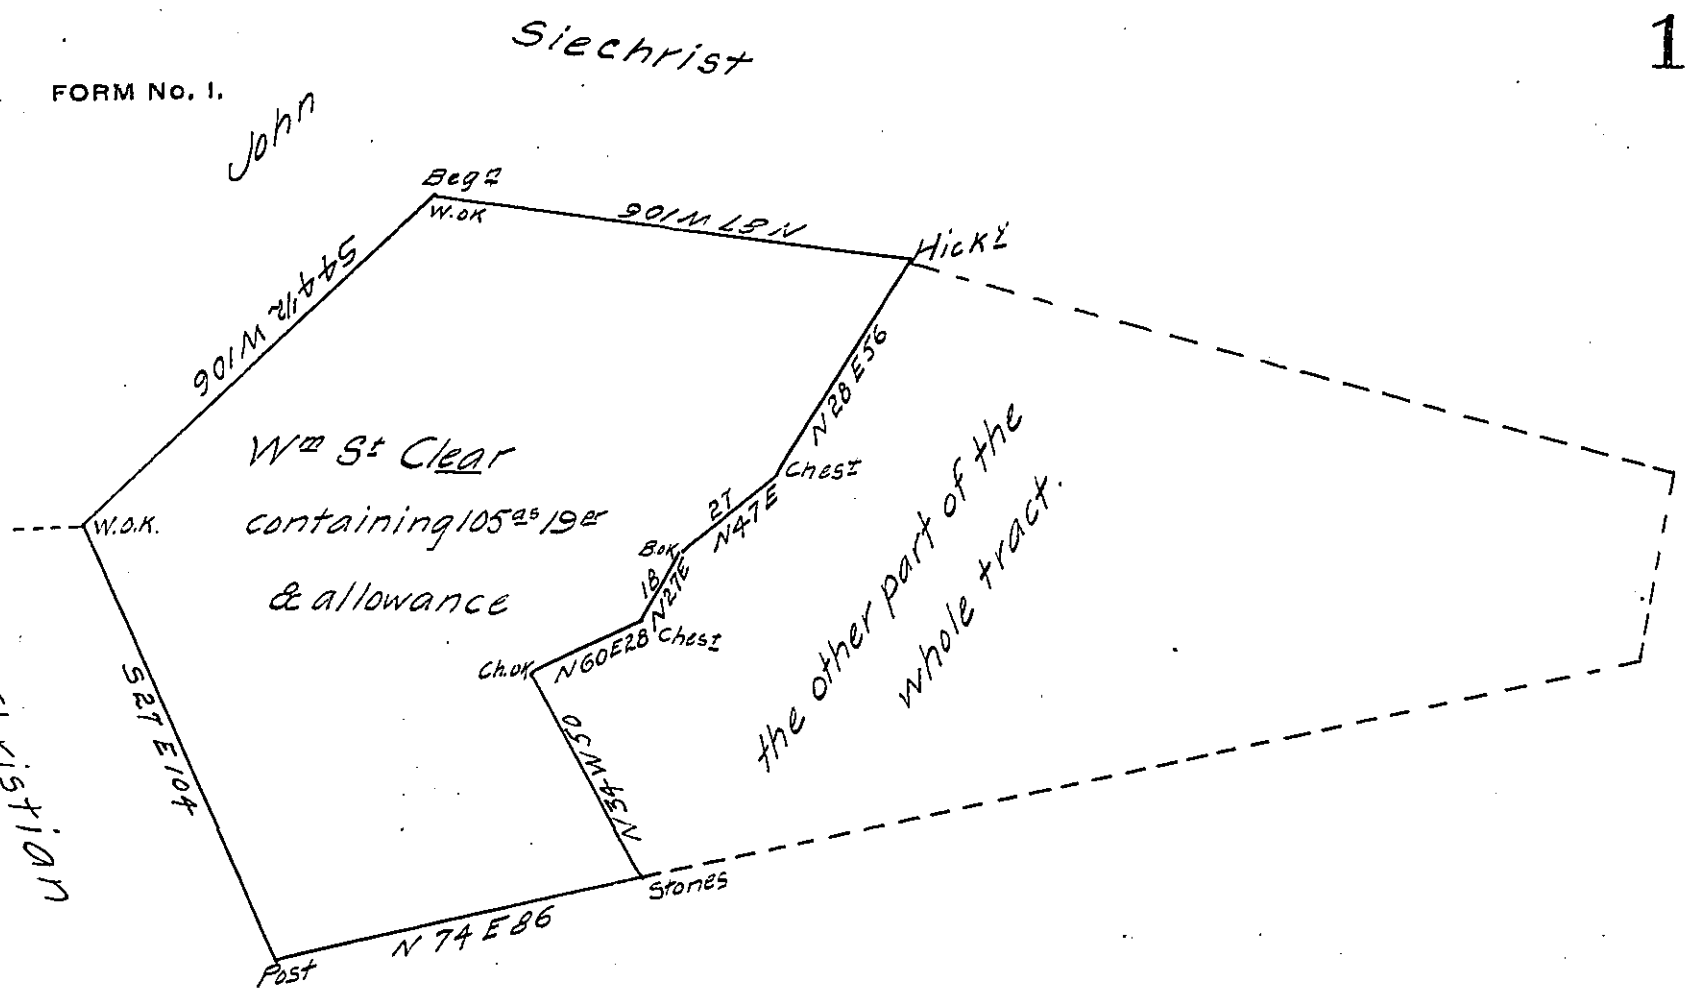

Blimeyer

Situate in Hopewell (formerly Shrewsbury) township in the County of York Containing as above set forth 105a 19ps and the usual allowance, being part of a larger tract of 204as & 46er & allow. which was originally Surveyed by Wm Matthews late D.S. on the 18th day of the 12 mo A.D. 1766 In pursuance of the application No 1403 for 200as granted to William St Clear dated the 2d day of October A.Do 1766, Resurveyed and divided off from the sd larger tract of land on the 5th day of September 1802, And now at the request of John Siechrist the present owner the same has been calculated examined &a and found to be correct the 1st day of May 1821.

Pr Peter Spangler D.S.

IN TESTIMONY that the above is a copy of the original remaining on file in the Department of Internal Affairs of Pennsylvania, made conformably to an Act of Assembly approved the 16th day of February, 1833, I have hereunto set my Hand and caused the Seal of said Department to be affixed at Harrisburg, this Tenth day of December 1906

Isaac B. Brown

Secretary of Internal Affairs.