FORM NO. 1.

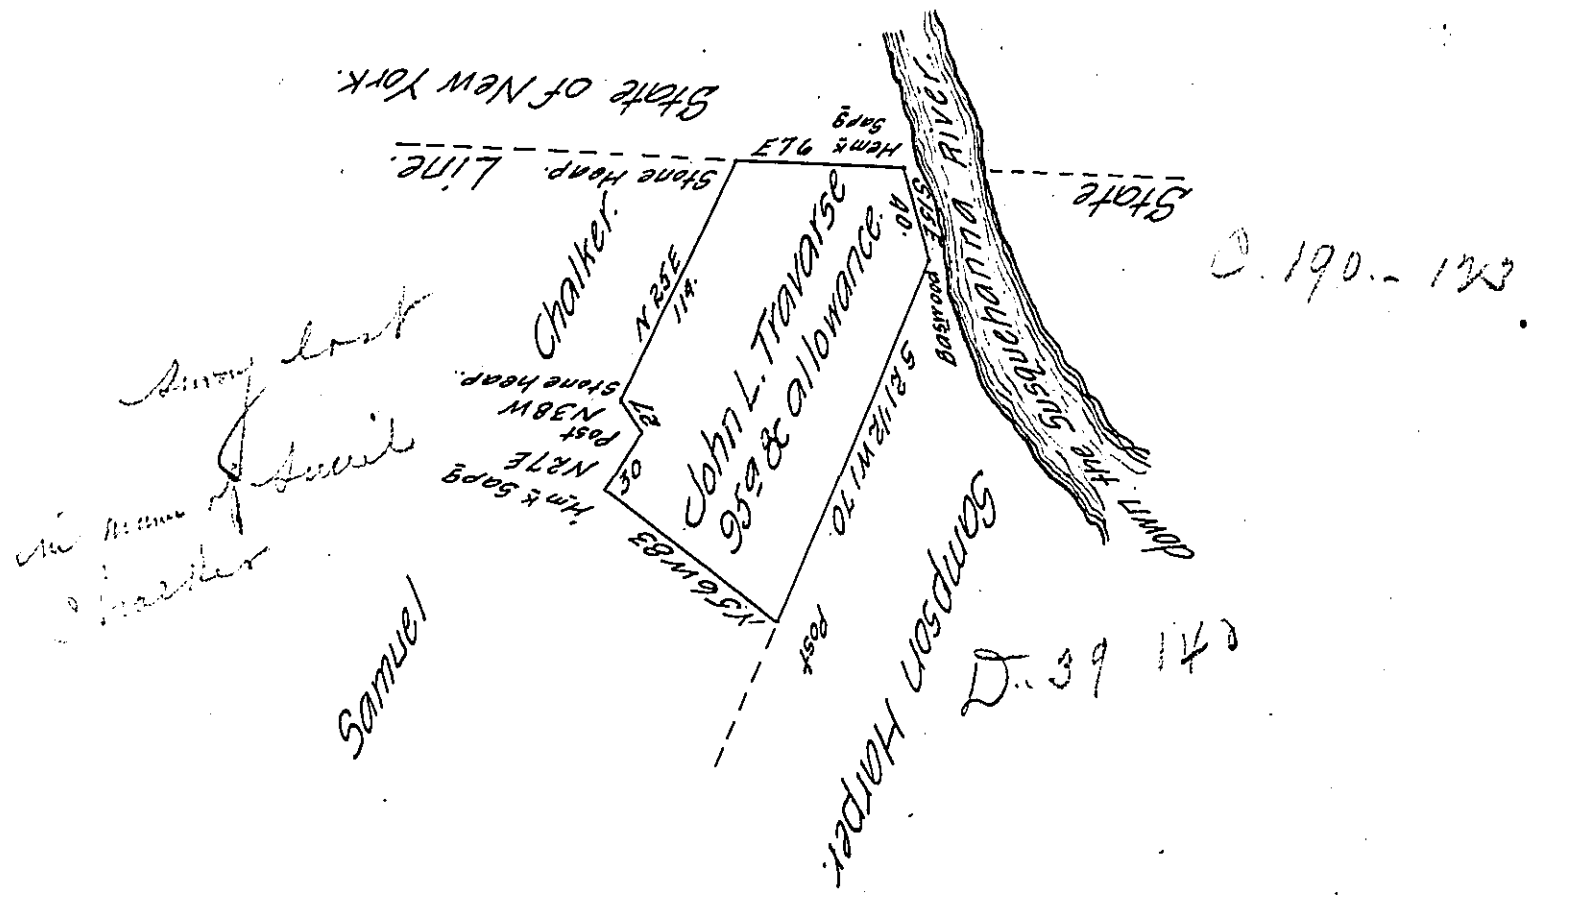


A draught of a tract of land situate on the south side of the North branch of the Susquehanna river in the Township of Willingborough County of Susquehanna Contain ninety five acres and allowance of six per cent for roads including an improvement began in Sept 1807 consisting of a dwelling house the residence of a family and several acres of Improved land. Surveyed the 15th day of June 1814 to John L. Travarse in pursuance of a Warrant dated the 21st May 1814.

Jonathan Stevens D.S.

Richd T. Leech Esqr S. Genl.

IN TESTIMONY that the above is a copy of the original remaining on file in the Department of Internal Affairs of Pennsylvania, made comformably to an Act of Assembly approved the 16th day of February 1833, I have hereunto set my hand and caused the Seal of said Department to be affixed at Harrisburg, this sixth day of March 1907.

Secretary of Internal Affairs.