FORM No. 1.

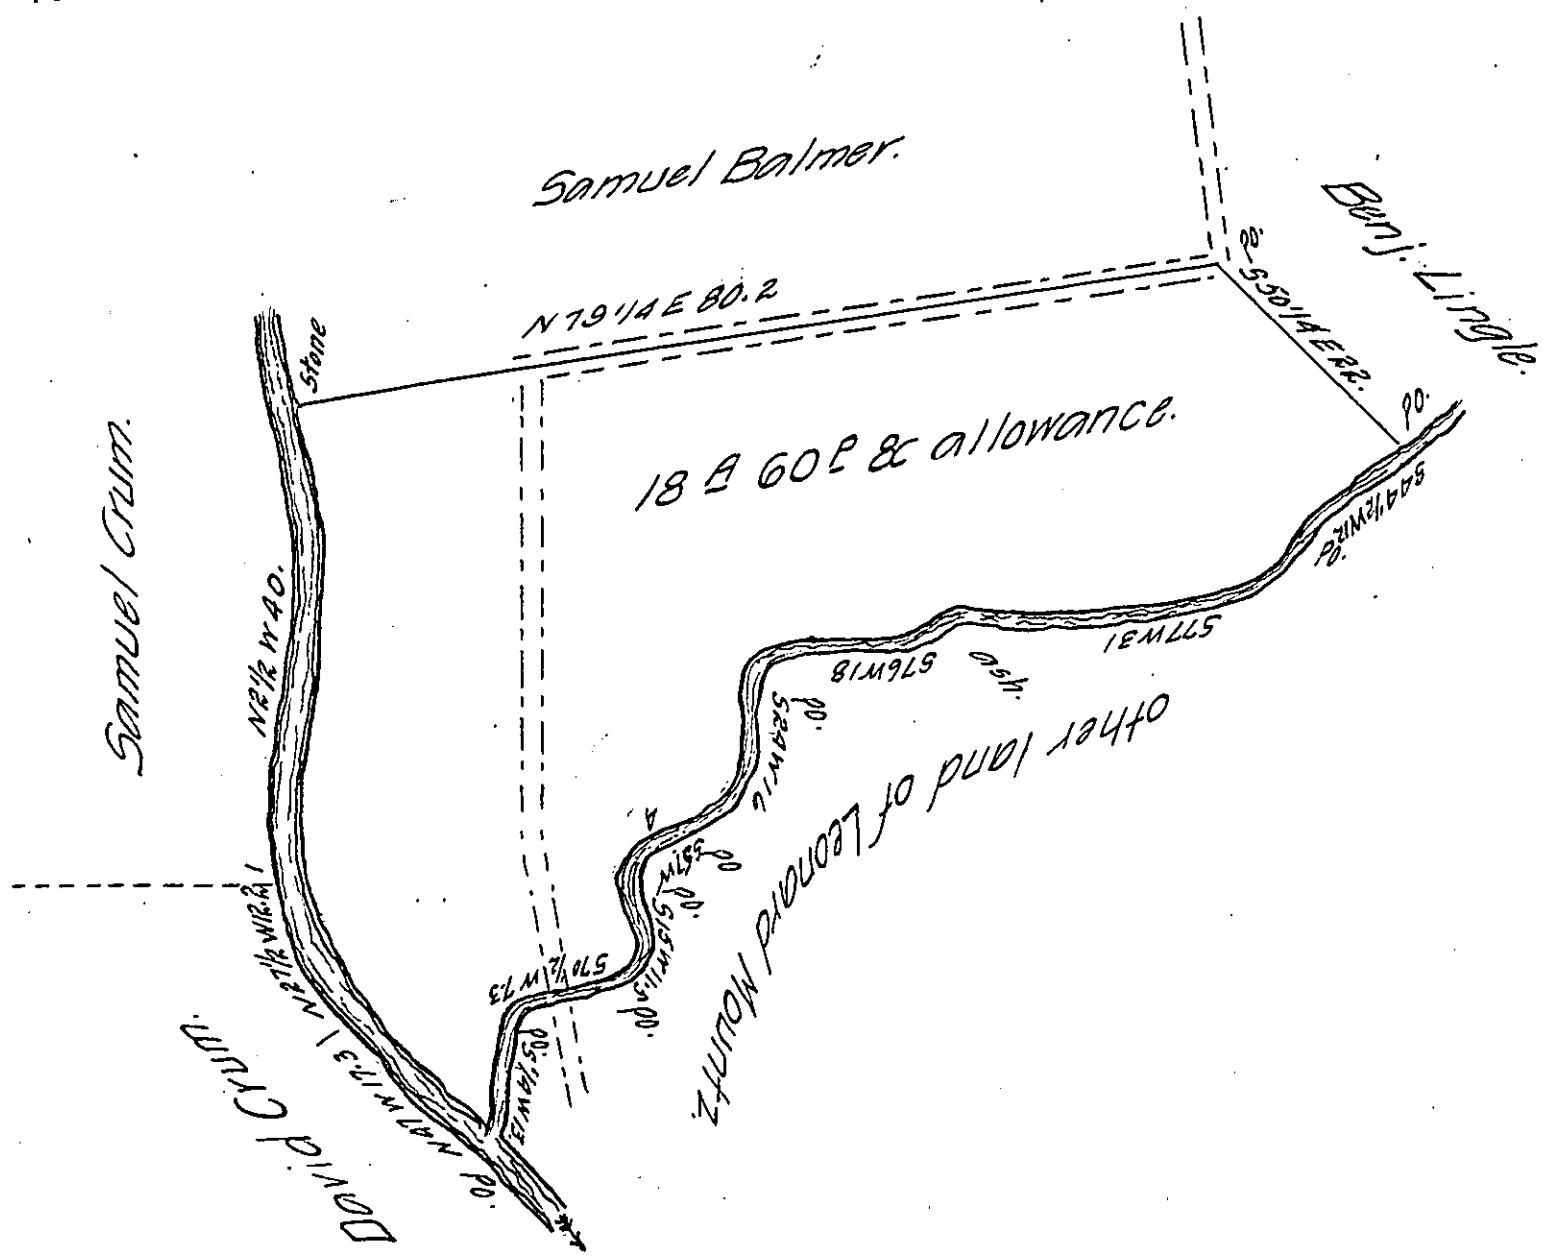

Draft of a tract of land situate in West Hanover township Dauphin County Containing eighteen acres and Sixty perches and allowance of six per cent for roads &c. It being the same tract of land which was surveyed for Jahres Tampson on his Warrant dated May 5th A.D. 1814. and resurveyed for Leonard Mountz May 31, 1870.

Per Thomas Strohm.

June 3rd 1870.

I hereby certify that the foregoing is a correct copy of a Survey filed amongst the records of the County Surveyor's Office, of this County, and that it has been examined by me and found to be correct.

M.R. Alleman C.S.

To Jacob M. Campbell Esq. Surveyor General.

IN TESTIMONY that the above is a copy of the original remaining on file in the Department of Internal Affairs of Pennsylvania, made comformably to an Act of Assembly approved the 16th day of February 1833, I have hereunto set my hand and caused the Seal of said Department to be affixed at Harrisburg, this sixth *day of* March *1907*

Isaac B. Brown

Secretary of Internal Affairs.

Ichabod Thorp
102 acres 33 per & all.
Warrantop to Fayette Co.