FORM No 1.

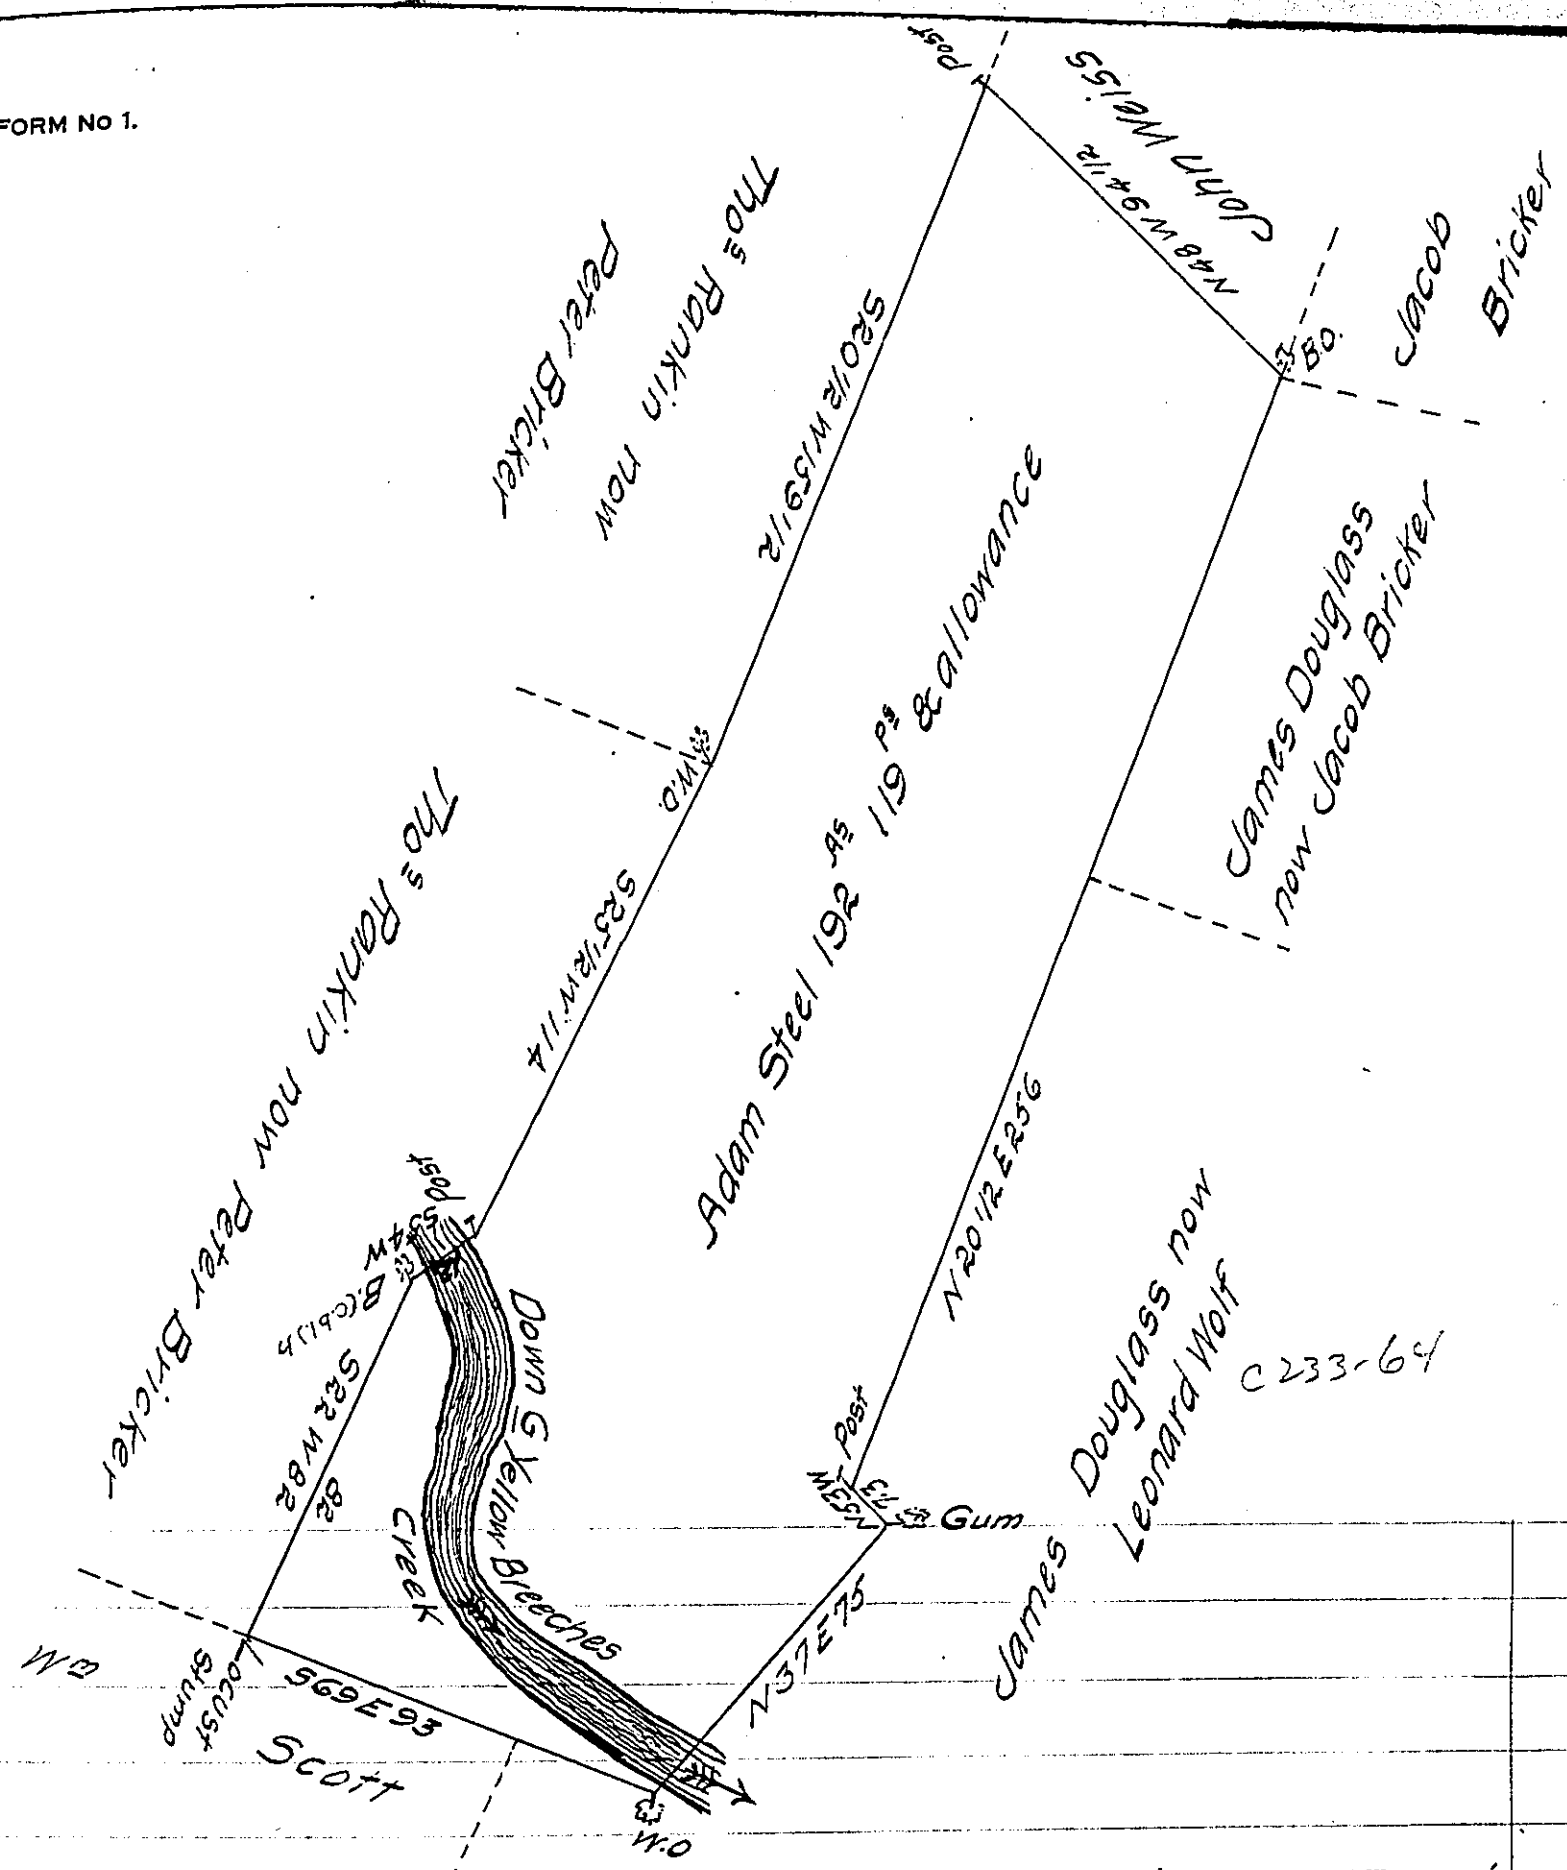

The Draught of a tract of Land situate in Allen Township Township Cumberland County containing One hundred & Ninety two Acres & One hundred & Nineteen perches & allowance of six p^c Cent for Roads &c surveyd the 20th Day of April 1802 upon a Warrant granted to Adam Steel Dated the 9th Day of May A.D. 1746.

To Saml Cochran Esquire
Surveyd Genl of Pennsylva

Wm Ramsey D.S.

N. B. The above survey made agreeable to the old Lines which was originally run in consequene of this warrant as Near as could be found. Wm Ramsey.

IN TESTIMONY that the above is a copy of the original remaining on file in the Department of Internal Affairs of Pennsylvania, made conformably to an Act of Assembly approved the 16th day of February, 1833, I have hereunto set my Hand and caused the Seal of said Department to be affixed at Harrisburg, this Twentieth *day of* December *1906*

Isaac B. Brown
Secretary of Internal Affairs.