FORM No 1.

278 81

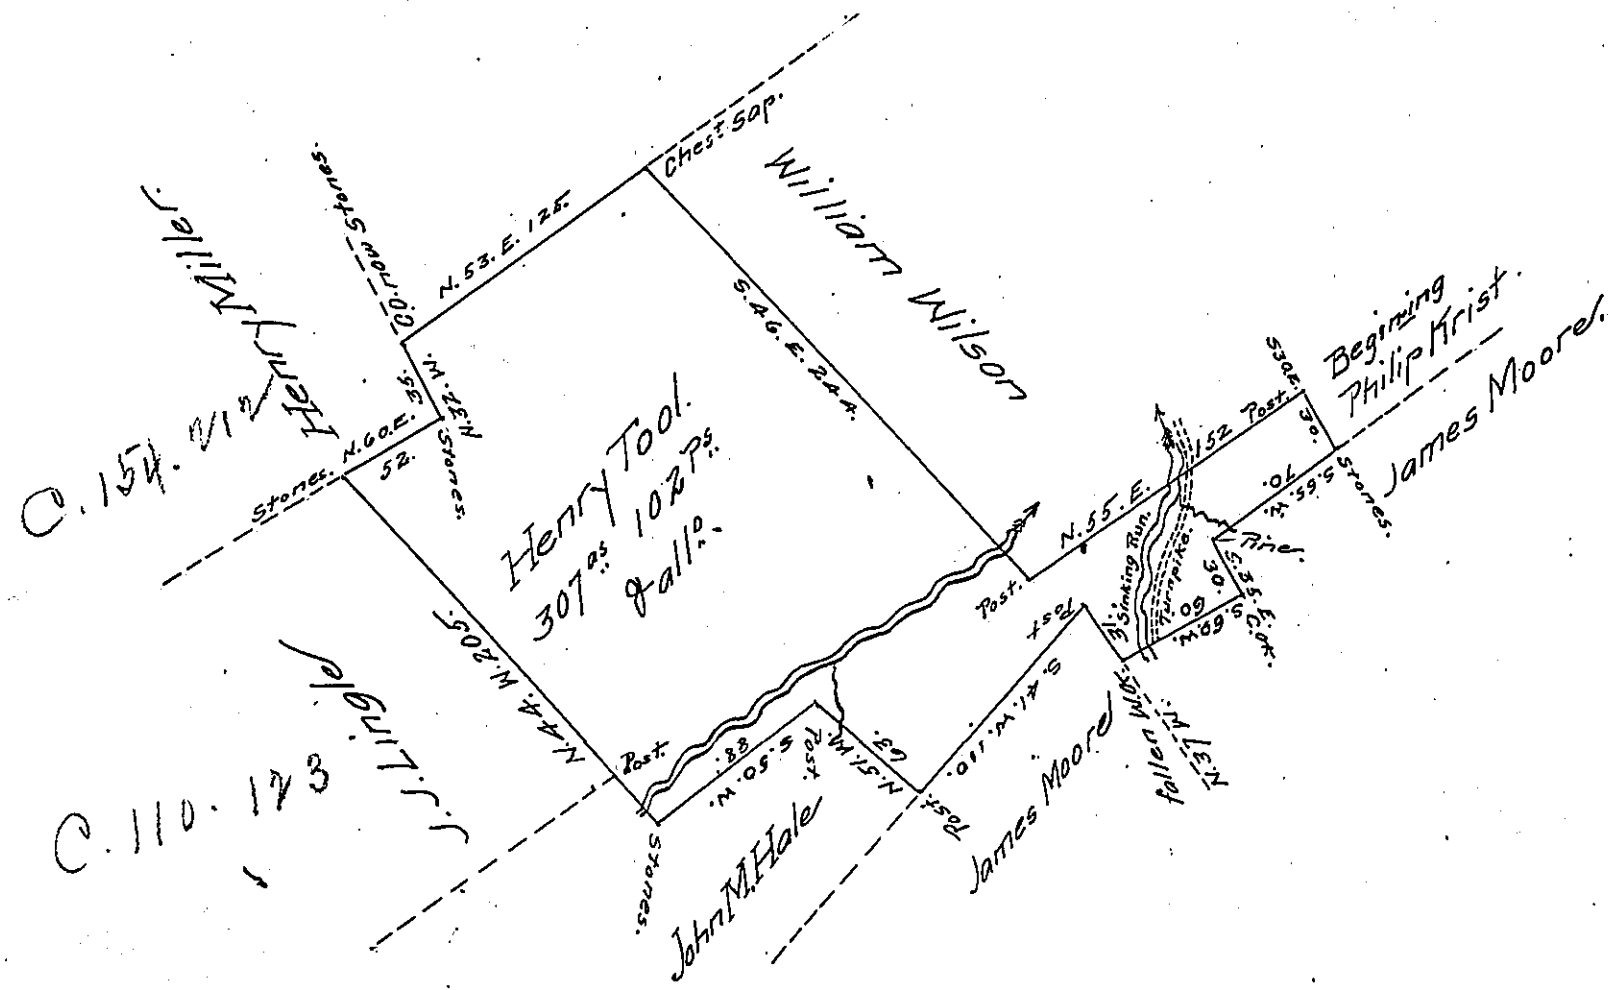

Draft of a tract of land Situate in Spring & Benner Townships Centre County Containing three hundred seven acres and one hundred and two perches and allowance of Six per cent ~~[illegible]~~ for Roads &c Surveyed the 22 day of September 1856 on a warrant granted to Henry Tool dated the 15th day of April 1794 Resurveyed the 1st day of April 1858 by Virtue of an order of the Board of Property dated the 6th day of January 1858.

N. J Mitchell C.S.

Centre County

To John Rowe Esq.

Surveyor General.

IN TESTIMONY that the above is a copy of the original remaining on file in the Department of Internal Affairs of Pennsylvania, made conformably to an Act of Assembly approved the 16th day of February, 1833, I have hereunto set my Hand and caused the Seal of said Department to be affixed at Harrisburg, this twenty sixth day of March 1907.

Isaac B. Brown

Secretary of Internal Affairs.