FORM No. 1.

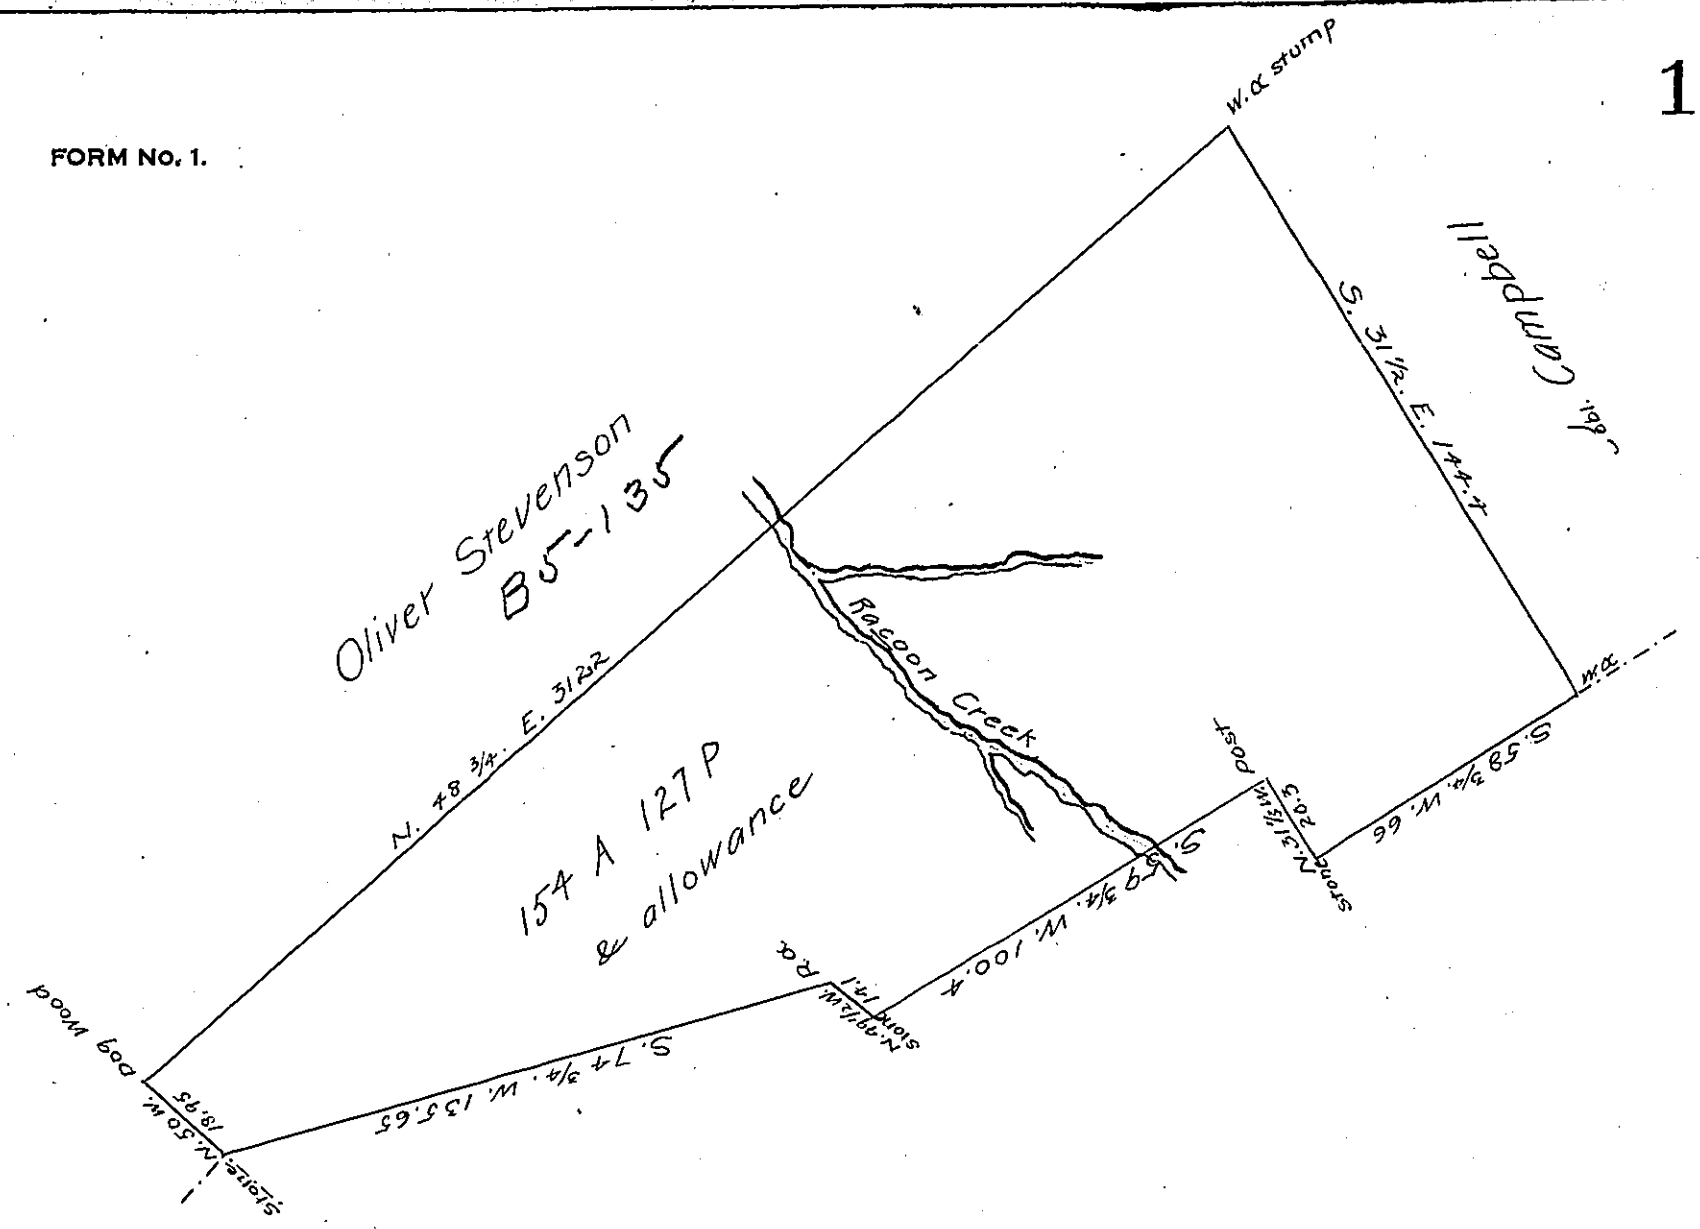

The above is a Draught of a survey, of a tract of land Situated on the waters of Racoon Creek in Smith Township W. Co. Containing 154 A & 127 per with the Allowance* and was surveyed July 1st. A. D. 1851.

H. J. Van Kirk D.S.

* Survd. on two Virginia entries in the name of James Stevenson entd. 7th. Feby 1780 & an order of the Bd of Property dd 10 Mar 1828

IN TESTIMONY that the above is a copy of the original remaining on file in the Department of Internal Affairs of Pennsylvania, made comformably to an Act of Assembly approved the 16th day of February 1833, I have hereunto set my hand and caused the Seal of said Department to be affixed at Harrisburg, this twelfth *day of* January *1907*

Isaac B. Brown

Secretary of Internal Affairs.