FORM NO. 1.

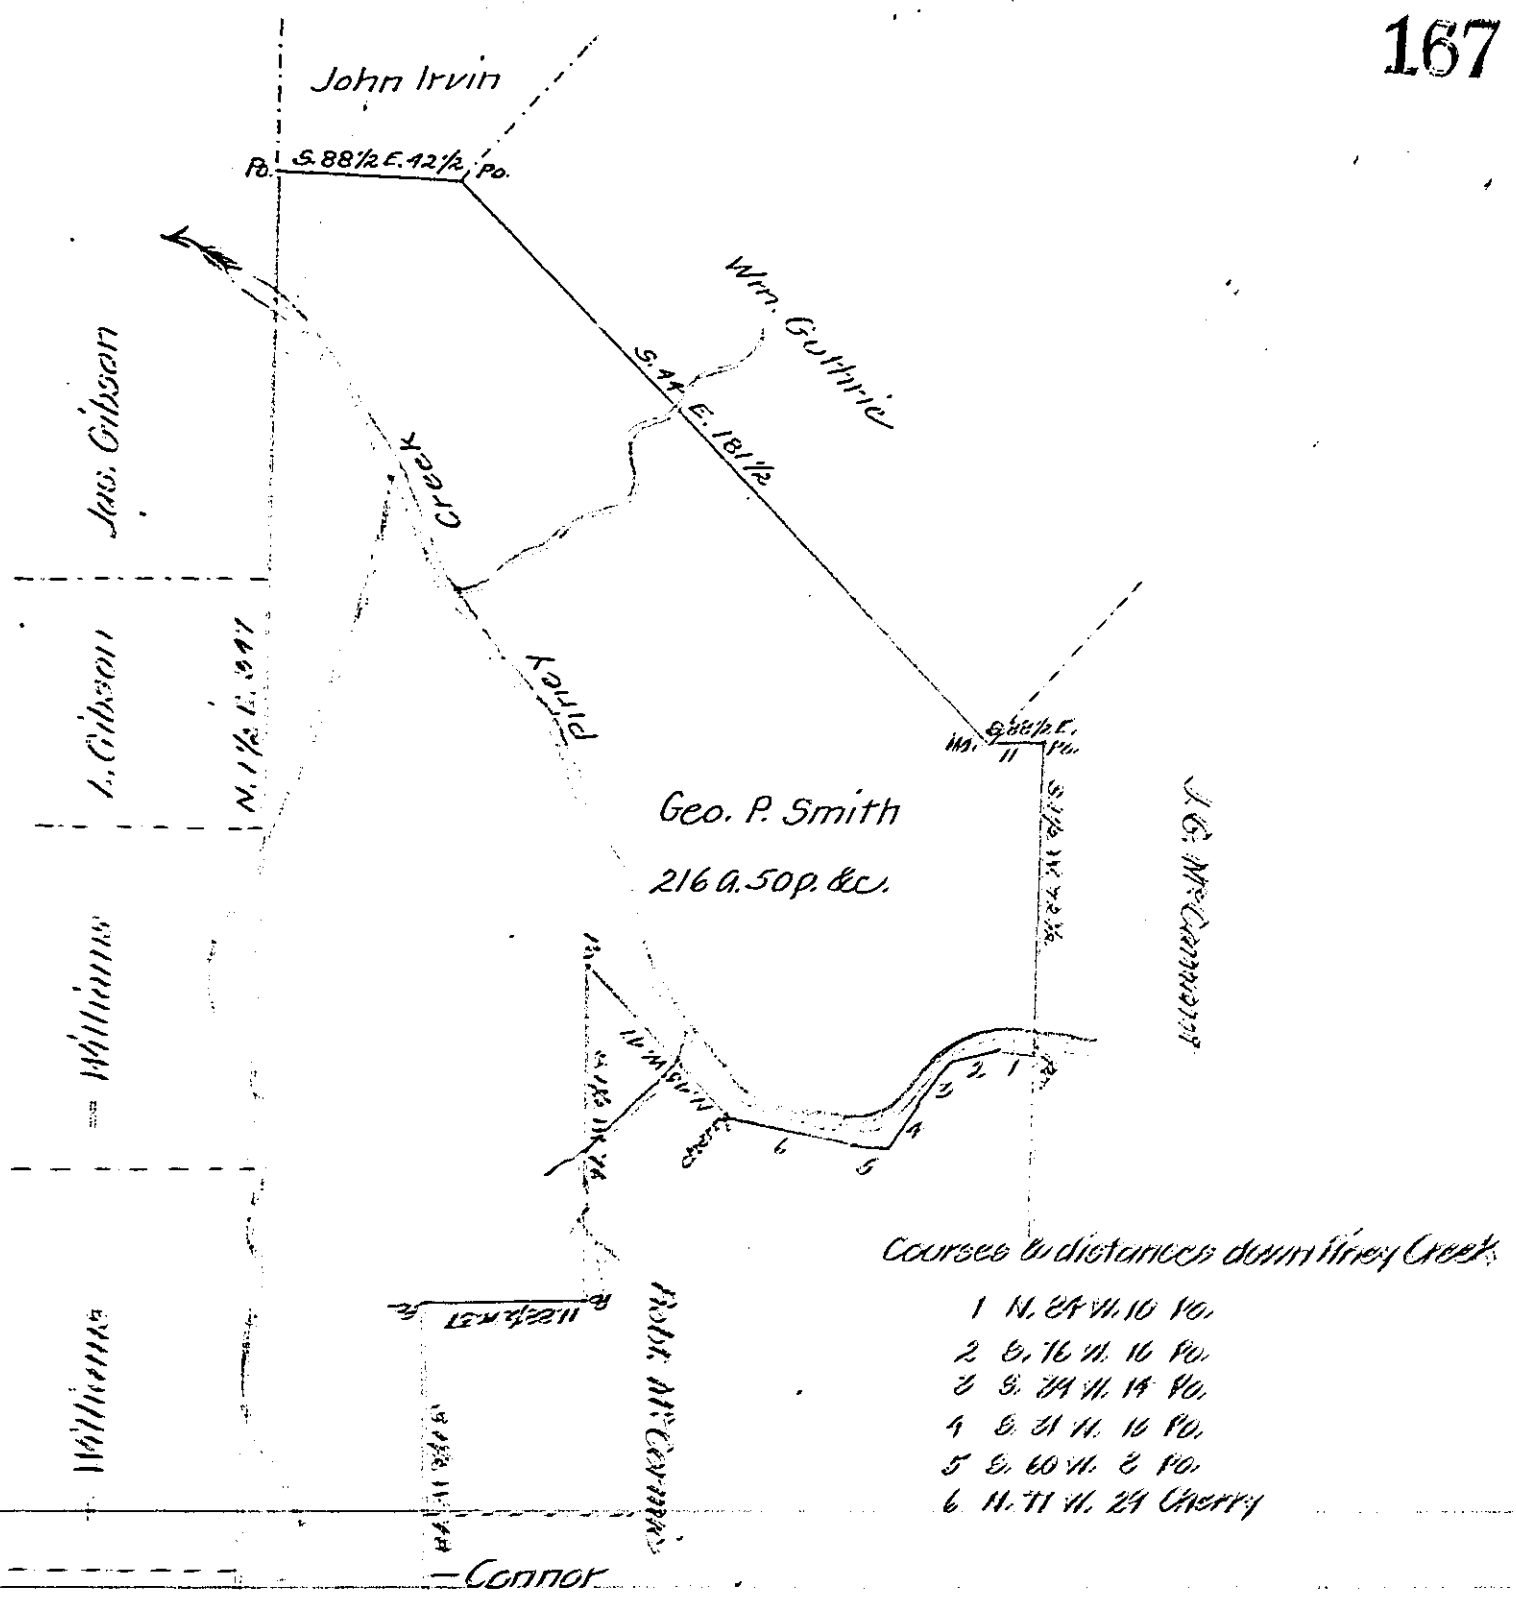

Surveyed March 8th 1833 for George P. Smith the above described tract of land situate in the Townships of Limestone & Monroe Clarion County Containing Two hundred and sixteen acres and fifty perches & allowance of six per cent Improved and settled. In pursuance of a warrant from Hon. J. Porter Brawley dated November 10th 1832 granted to the above named George P. Smith

J. K. Maxwell County Surveyor

To Hon. J. Porter Brawley Surveyor General

IN TESTIMONY that the above is a copy of the original remaining on file in the Department of Internal Affairs of Pennsylvania, made conformably to an Act of Assembly approved the 15th day of February 1878, I have hereunto set my hand and caused the Seal of said Department to be affixed at Harrisburg, this seventh day of March 1907

Secretary of Internal Affairs.